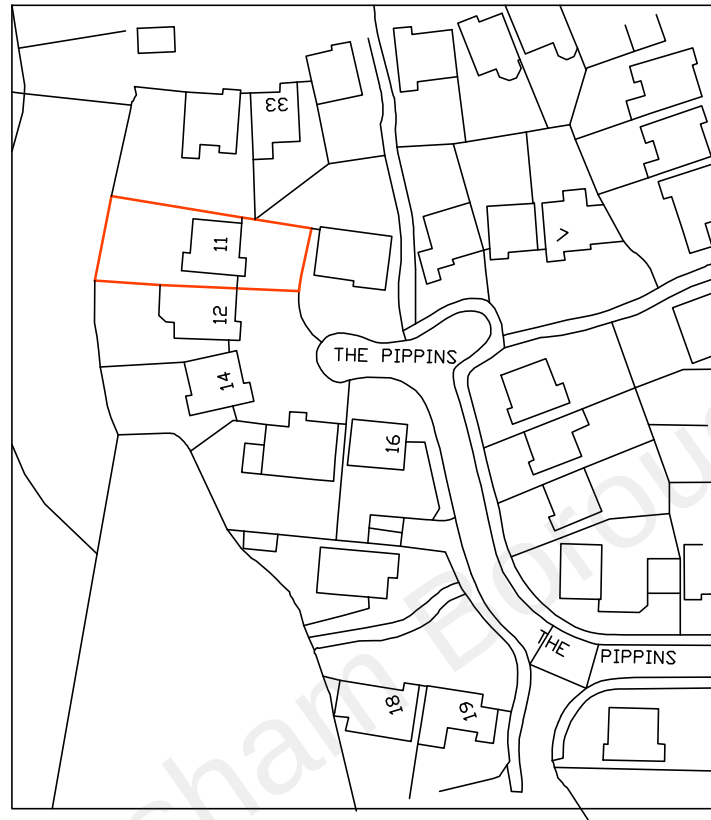


Date	No	Revision
Penfold Project Services Epmarket, Wrotham Road, Meopham, Kent, DA13 0JH Telephone: 01474 816690 e-mail: apenfold448@btinternet.com		
Job Title: 11 THE PIPPNS MEOPHAM KENT DA13 0HB		
Dwg Title: SITE LOCATION PLAN		
Scale: 1:1250 @ A4		
Dwg No.: 03		
Date: December 2021		