




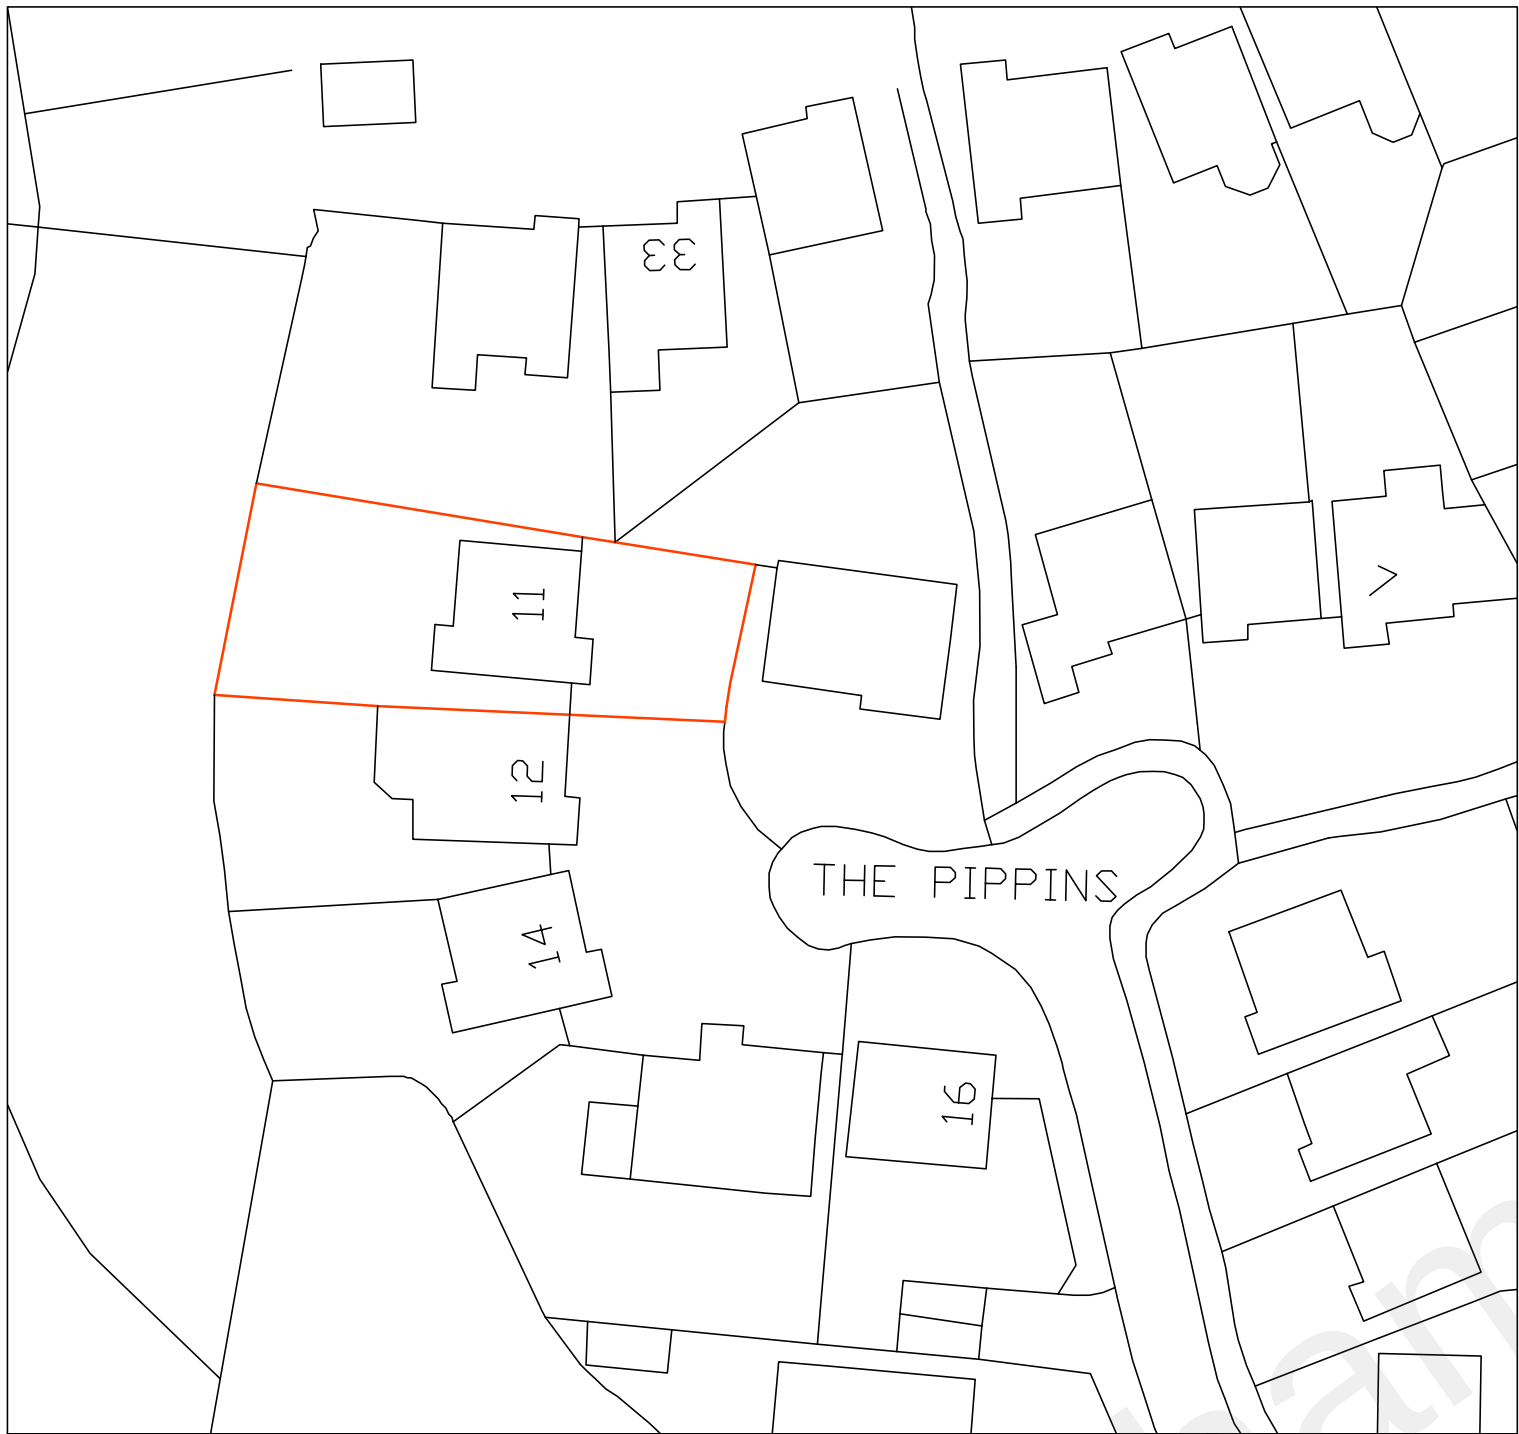

BLOCK PLAN
AS EXISTING
(1:500)

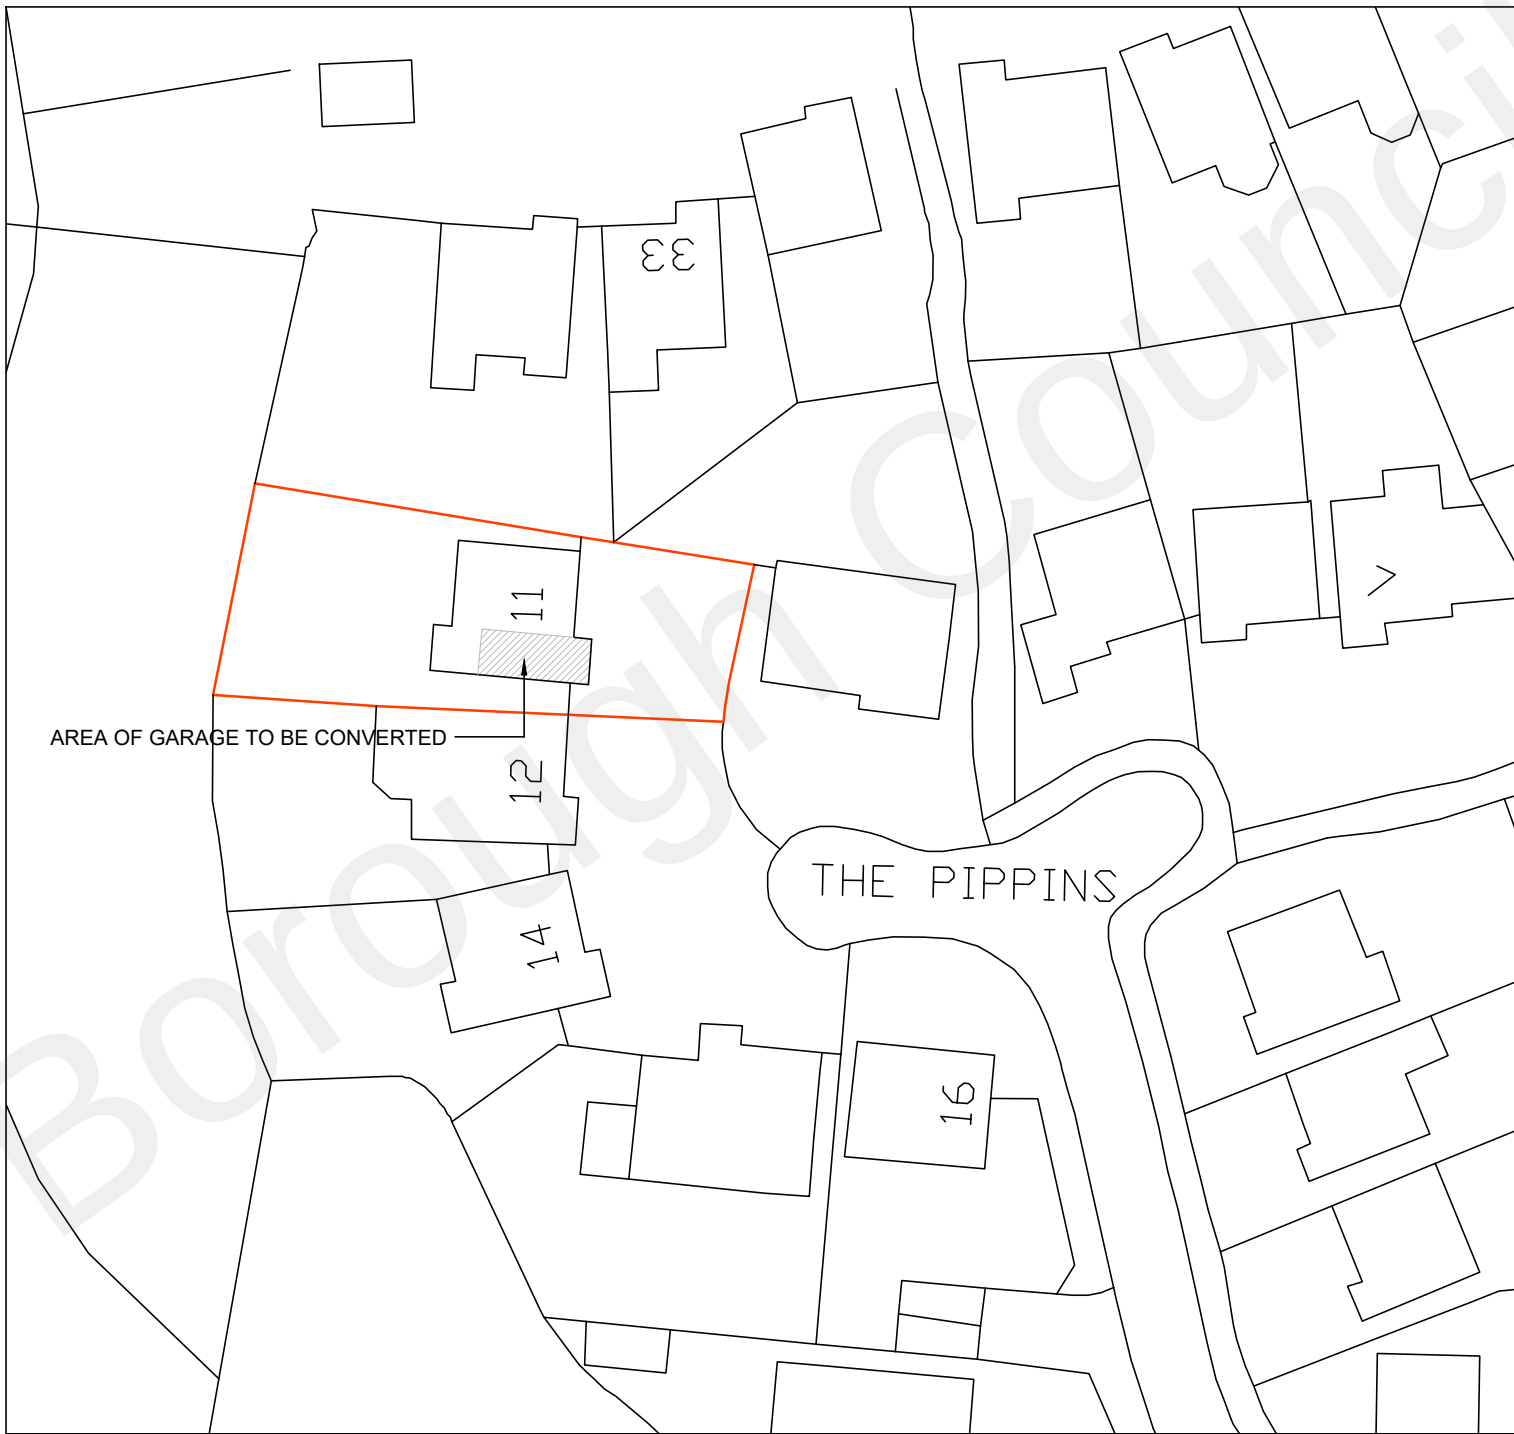

BLOCK PLAN
AS PROPOSED
(1:500)

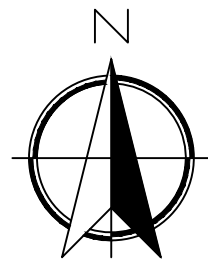

SCALE
SCALE BAR @ 1:500

Date	No	Revision
Penfold Project Services		
Epmarket, Wrotham Road, Meopham, Kent, DA13 0JH Telephone: 01474 816690 e-mail: apenfold448@btinternet.com		
Job Title:	11 THE PIPPINS MEOPHAM KENT DA13 0HB	
Dwg Title:	BLOCK PLANS AS EXISTING & AS PROPOSED	
Scale:	1:500 @ A2	
Dwg No.:	04	
Date:	December 2021	