




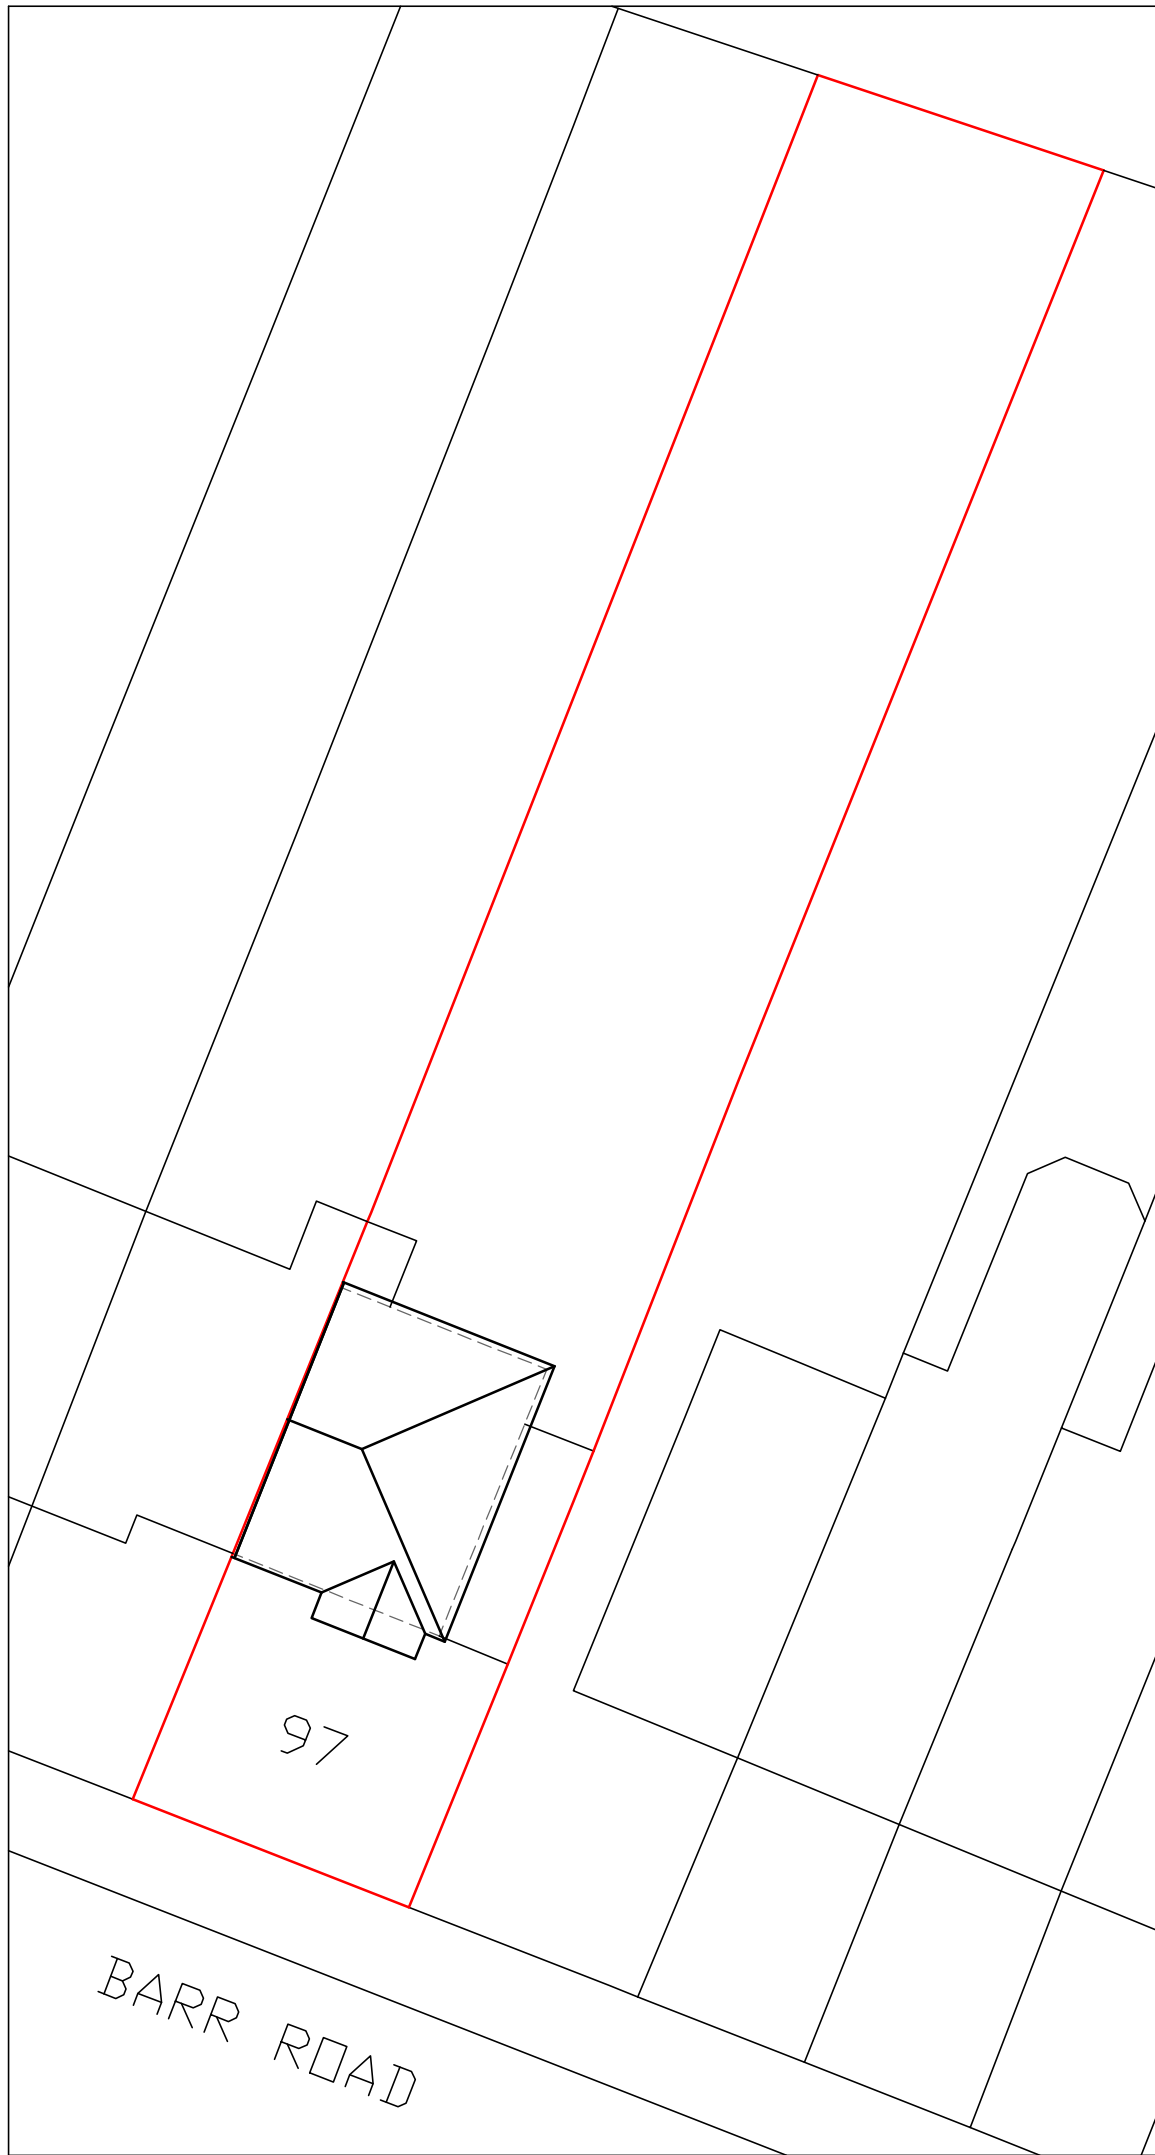

BLOCK PLAN
AS EXISTING
(1:200)

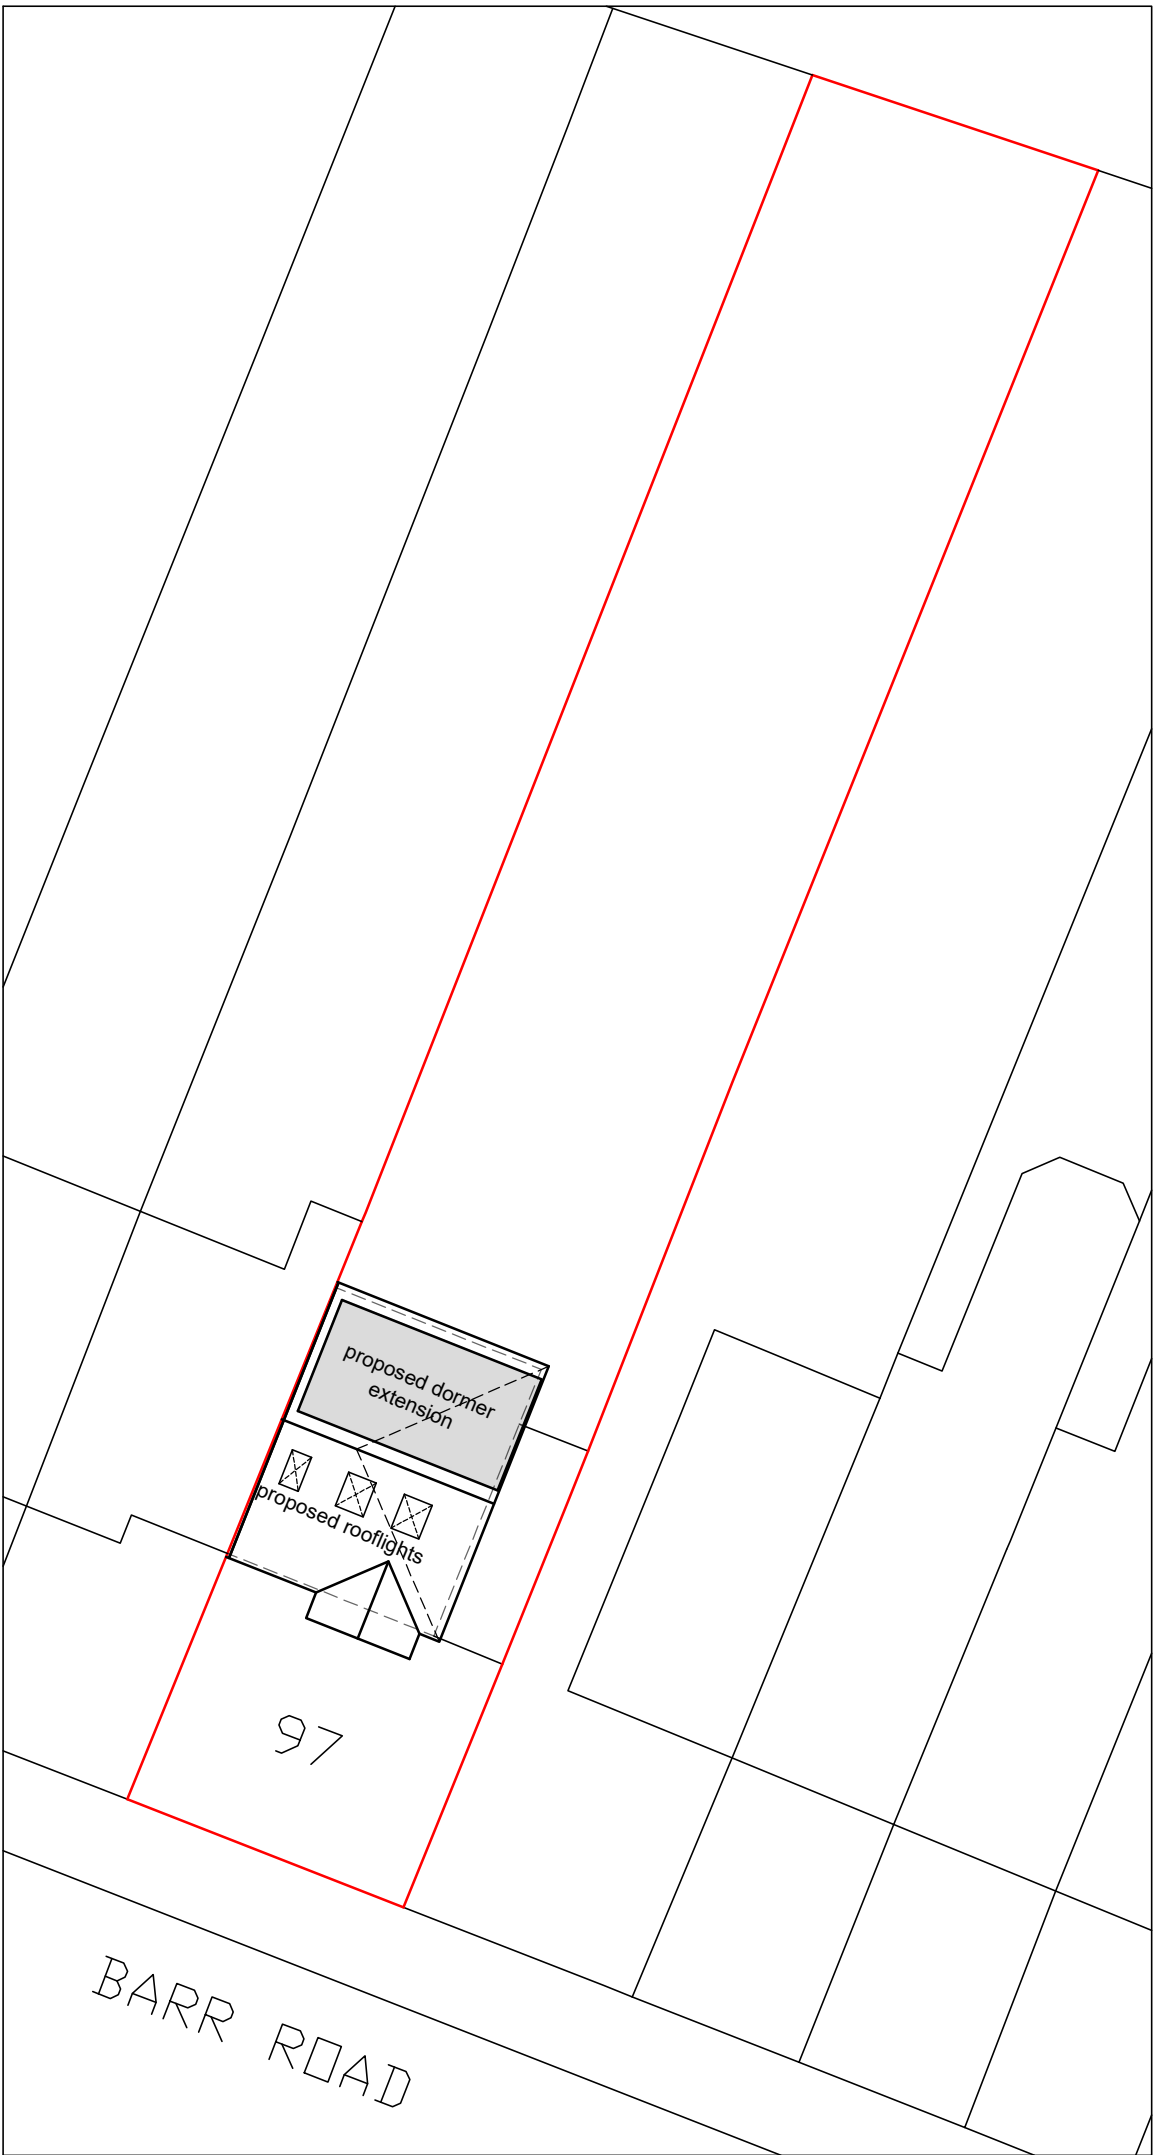

BLOCK PLAN
AS PROPOSED
(1:200)

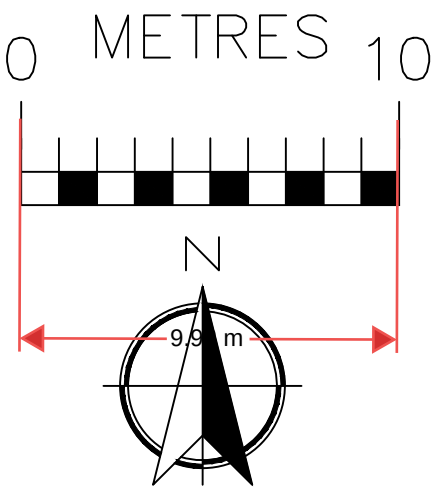

Date	No	Revision
Penfold Project Services		
Epmarket, Wrotham Road, Meopham, Kent, DA13 0JH Telephone: 01474 816690 e-mail: apenfold448@btinternet.com		
Job Title:	26 THOMAS DRIVE GRAVESEND KENT DA12 5PZ	
Dwg Title:	BLOCK PLAN	
Scale:	1:200 @ A3	
Dwg No.:	04A	
Date:	October 2021	