


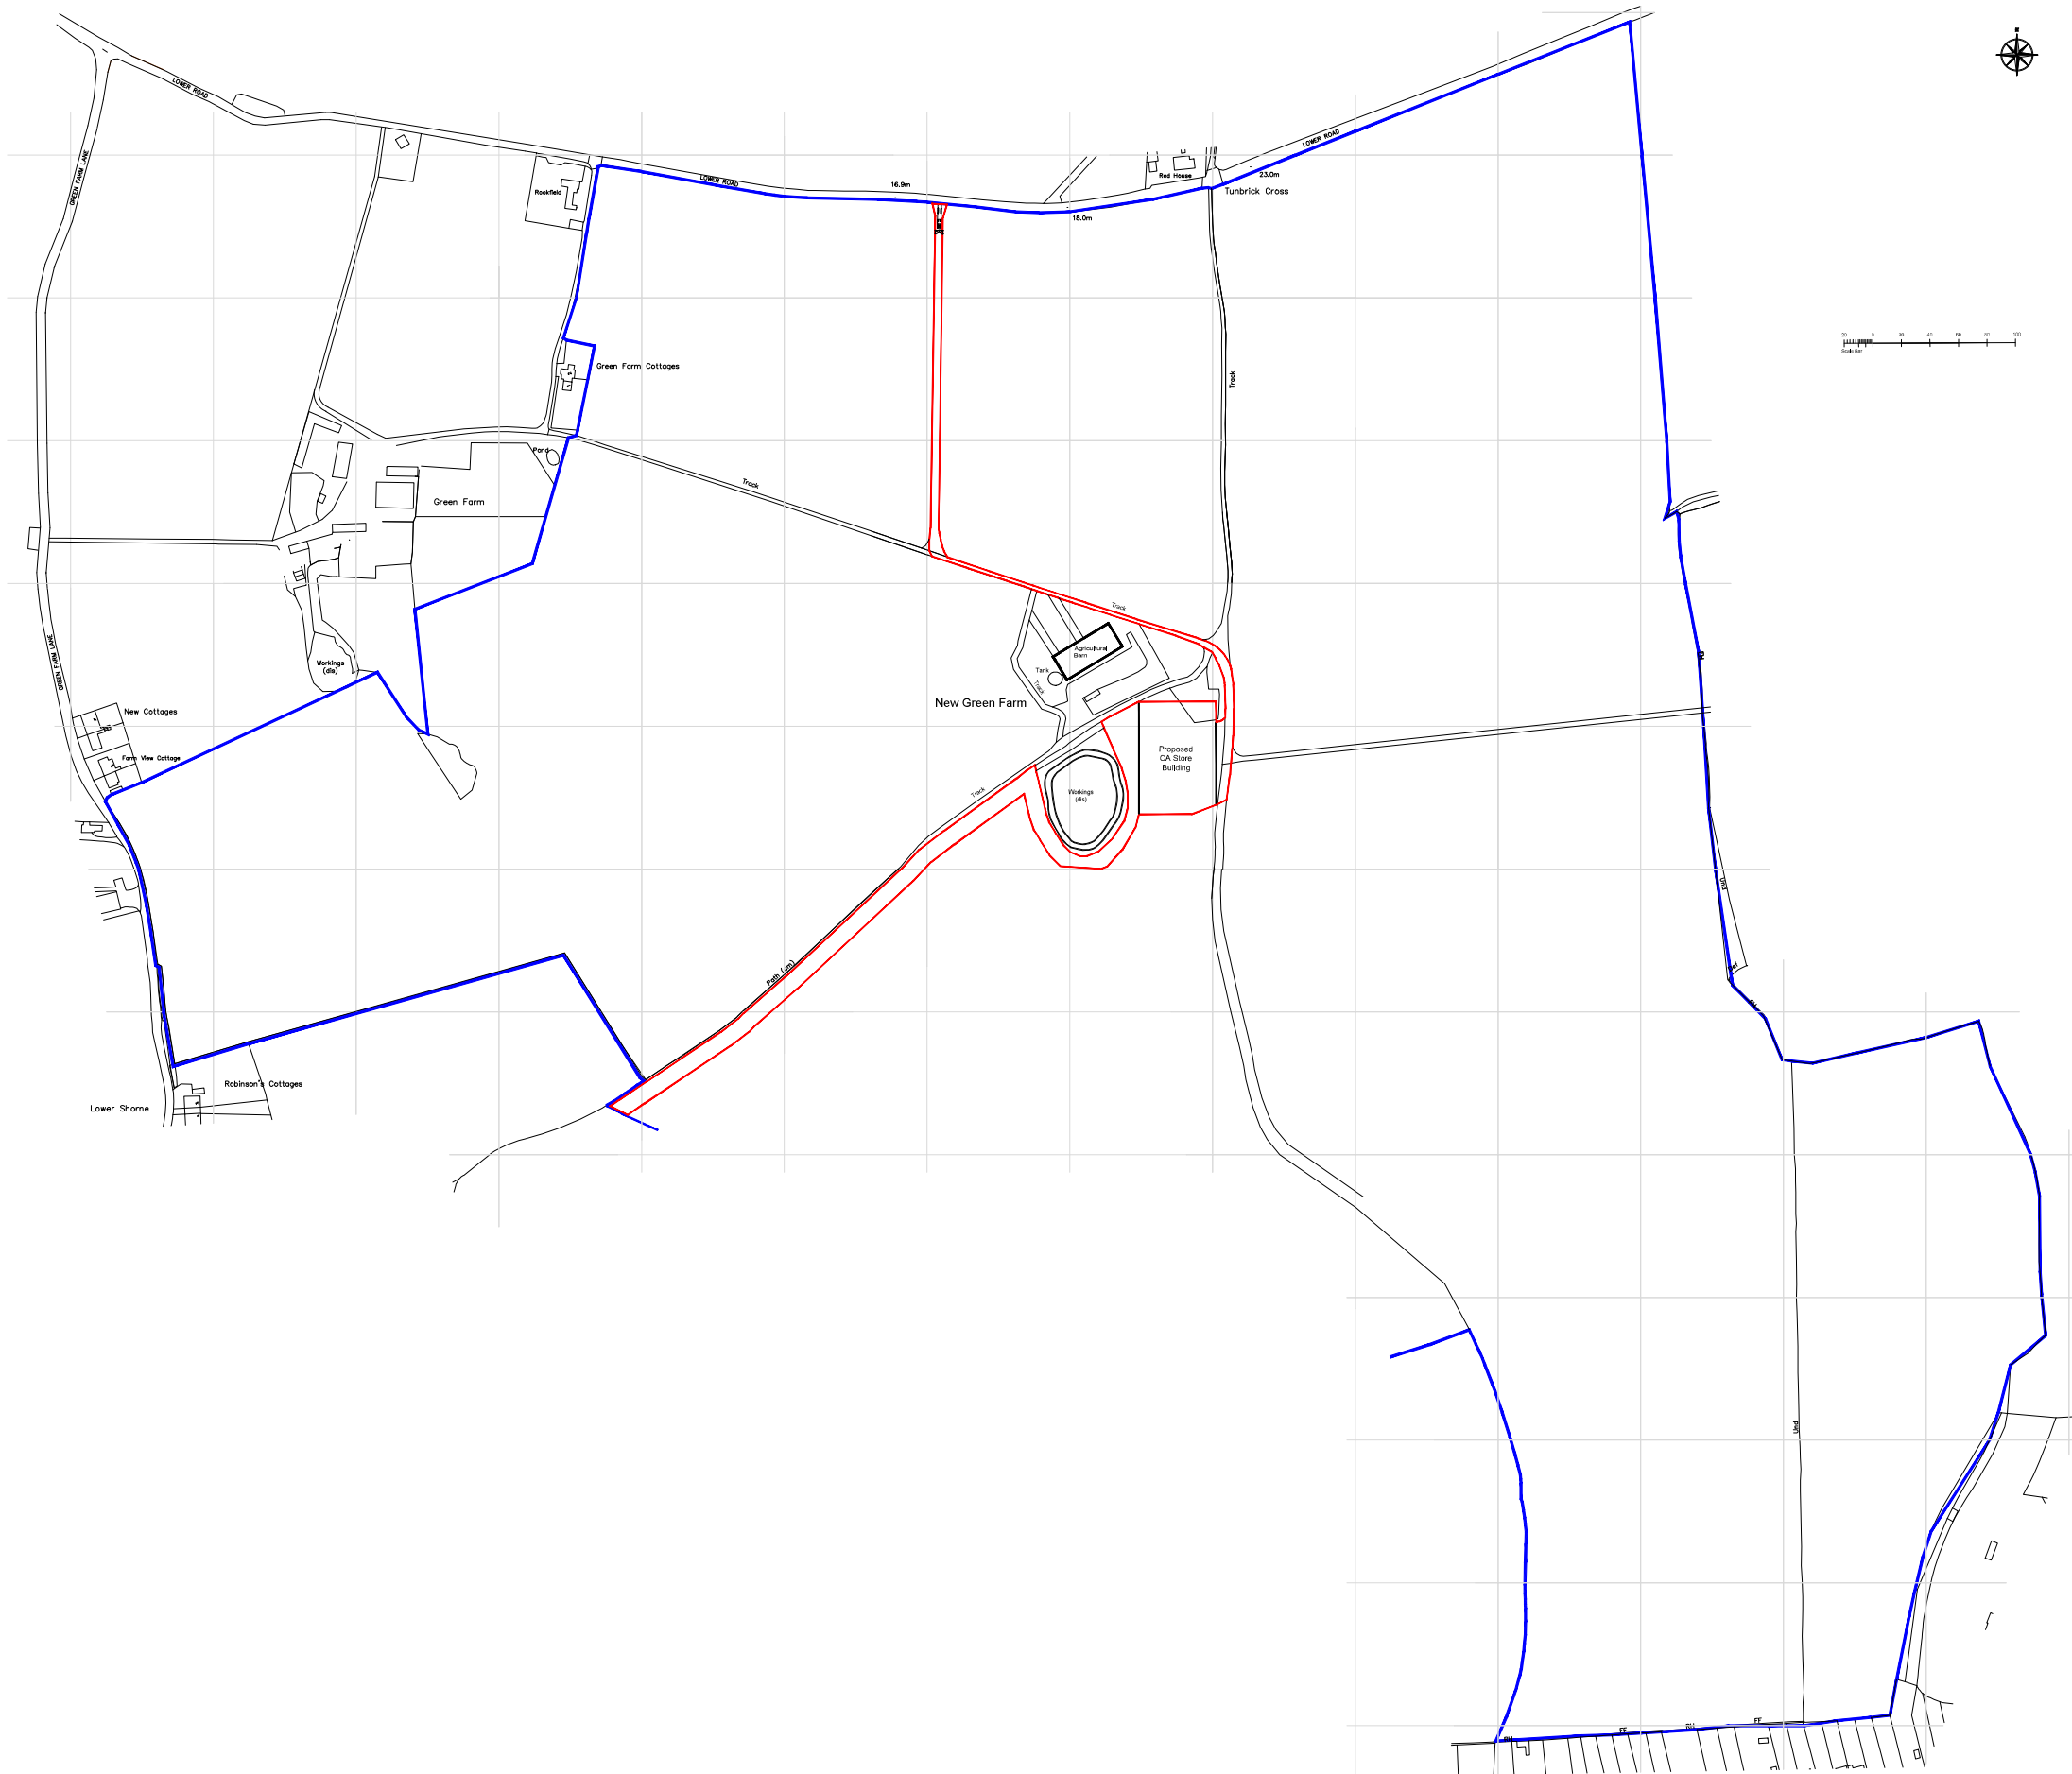

C	Sept 25	Red Line Updated
B	May 25	Issued for planning application
REV	DATE	ISSUE

SITE
A.C. GOATHAM & Son
New Green Farm
Lower Shorne, Gravesend
Kent DA12 3HL


DRAWING TITLE
Location Plan

SCALE	DRAWN	DATE
1:2500@A1	LFB	Nov 2024



AC Goatham & Son
Flanders Farm,
Ratcliffe Highway,
Rochester,
Kent
ME3 8QE
01634 253424

DRAWING No. ACG&S-NGF-900

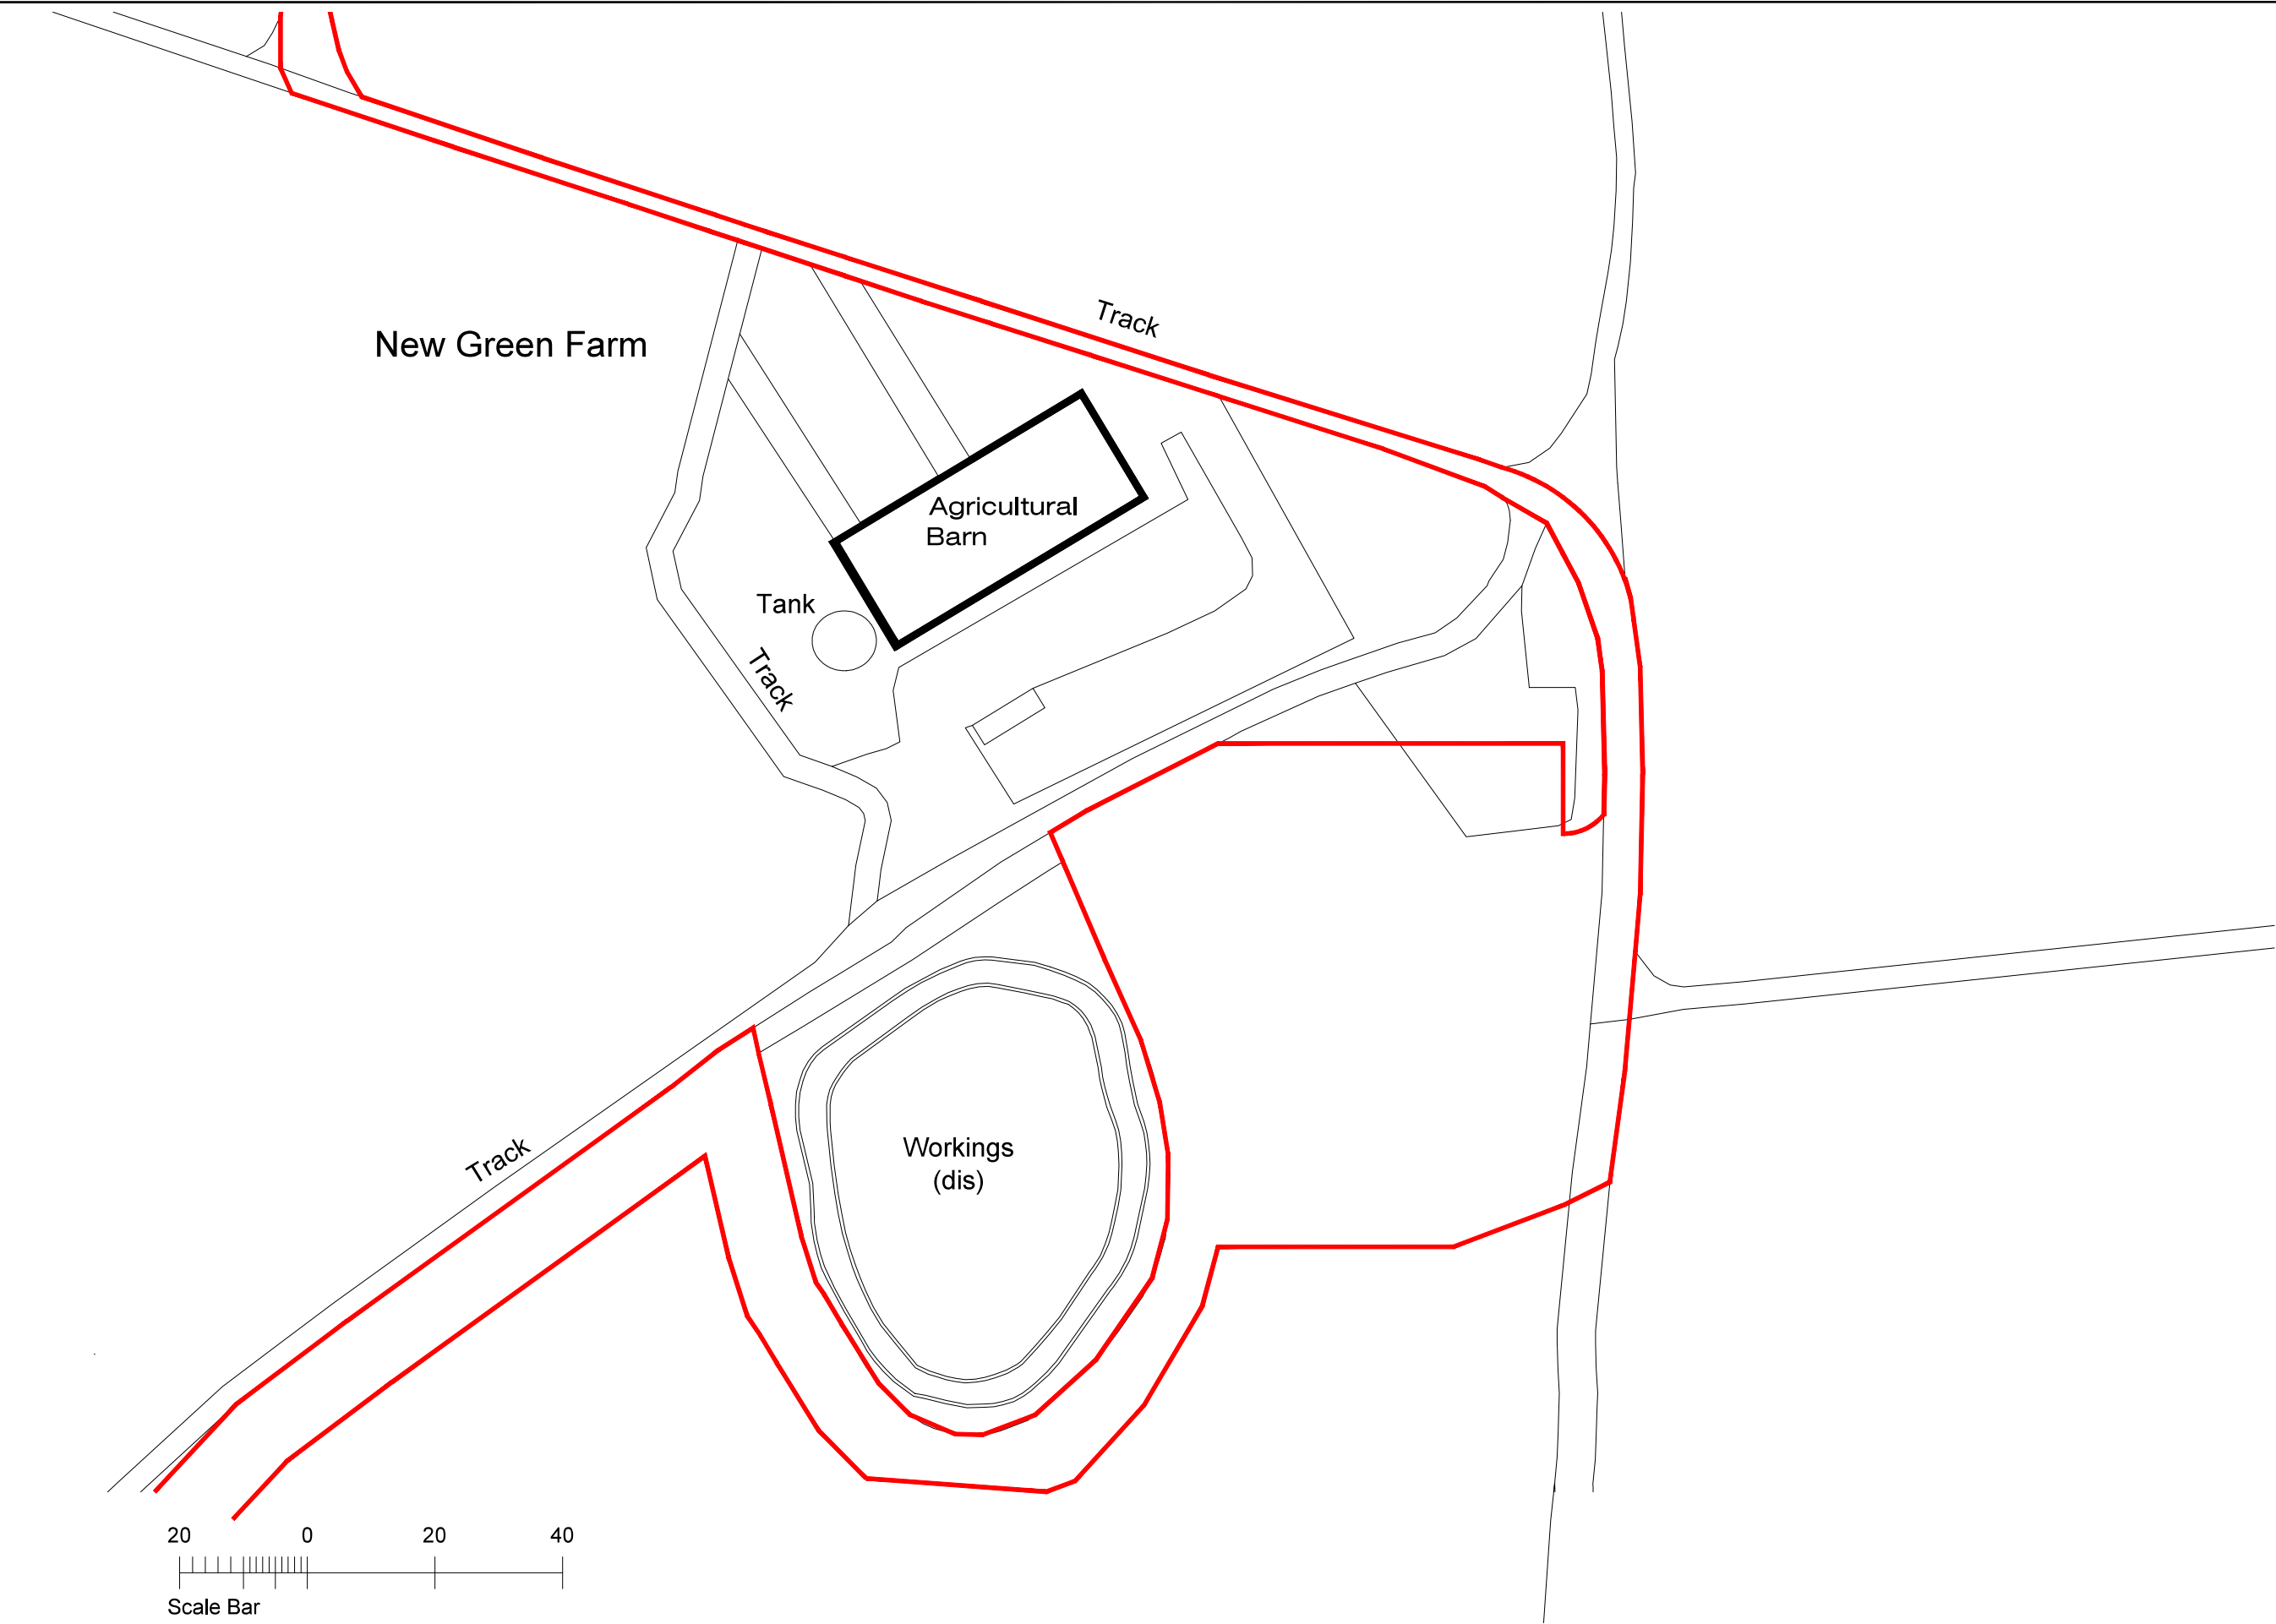

Crown Copyright and database rights 2024. OS AC0000814278
National Map Centre. Purchased 24/10/2024 1 year licence.

C	Sept 25	Red Line Updated
B	May 25	Issued for planning application
REV	DATE	ISSUE
SITE A.C. GOATHAM & Son New Green Farm Lower Shorne, Gravesend Kent DA12 3HL		
DRAWING TITLE Existing Block Plan		
SCALE	DRAWN	DATE
1:500@A1	LFB	Nov 2024
AC GOATHAM & Son OUR FUTURE IS GROWING AC Goatham & Son Flanders Farm, Ratcliffe Highway, Rochester, Kent ME3 8QE 01634 253424		
DRAWING No. ACG&S-NGF-901		



New Green Farm

Track

Agricultural
Barn

Tank

Track

Proposed
CA Store
Building
14,145 Bins

Workings
(dis)

Track

20 0 20 40

Scale Bar

Crown Copyright and database rights 2024. OS AC0000814278
National Map Centre. Purchased 24/10/2024 1 year licence.

E	Sept 25	Red Line Updated
D	May 25	Issued for planning application
REV	DATE	ISSUE

SITE
A.C. GOATHAM & Son
New Green Farm
Lower Shorne, Gravesend
Kent DA12 3HL

DRAWING TITLE
Proposed Block Plan

SCALE	DRAWN	DATE
1:500@A1	LFB	Nov 2024

Ac GOATHAM & Son
OUR FUTURE IS GROWING

AC Goatham & Son
Flanders Farm,
Ratcliffe Highway,
Rochester,
Kent
ME3 8QE
01634 253424

DRAWING No. ACG&S-NGF-902