

Notes:

Key:

- Existing Ground Cut
- Proposed Ground Cut

Issued for Review and Comment

Revision:	Rev By:	Checked By:
A. 10.10.2025	LM	RB


01892 831 600
www.bloomfieldsltd.co.uk
drawing@bloomfieldsltd.co.uk

Client:
AC Goatham

Project:
Extended Cold Store

Site Address:
New Green Farm
Lower Shorne, Gravesend
Kent DA12 3HL


Scale: 1:2500 @ A3
Drawn By: LM

Date: 10.10.2025
Checked By: RB


Drawing Title:
Site Section B-B

St: | Job No: | Drawing No: | Rev:

/ .3360.072.A

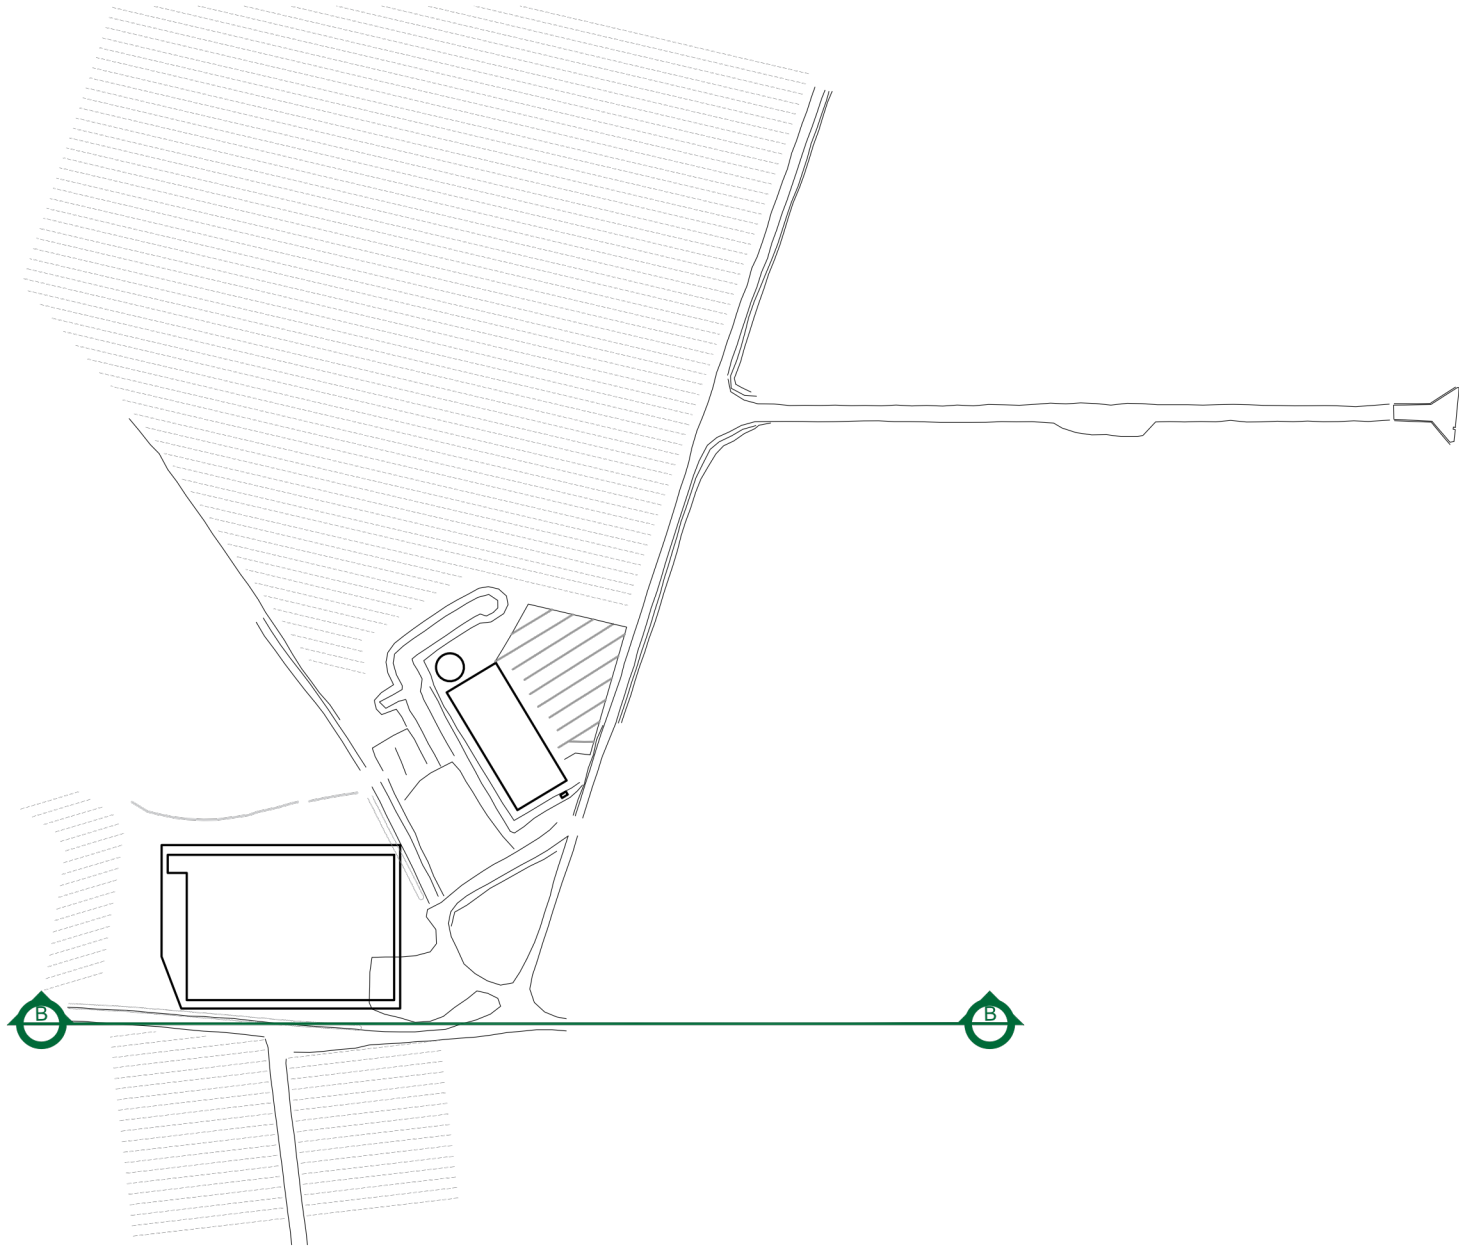

Key Plan

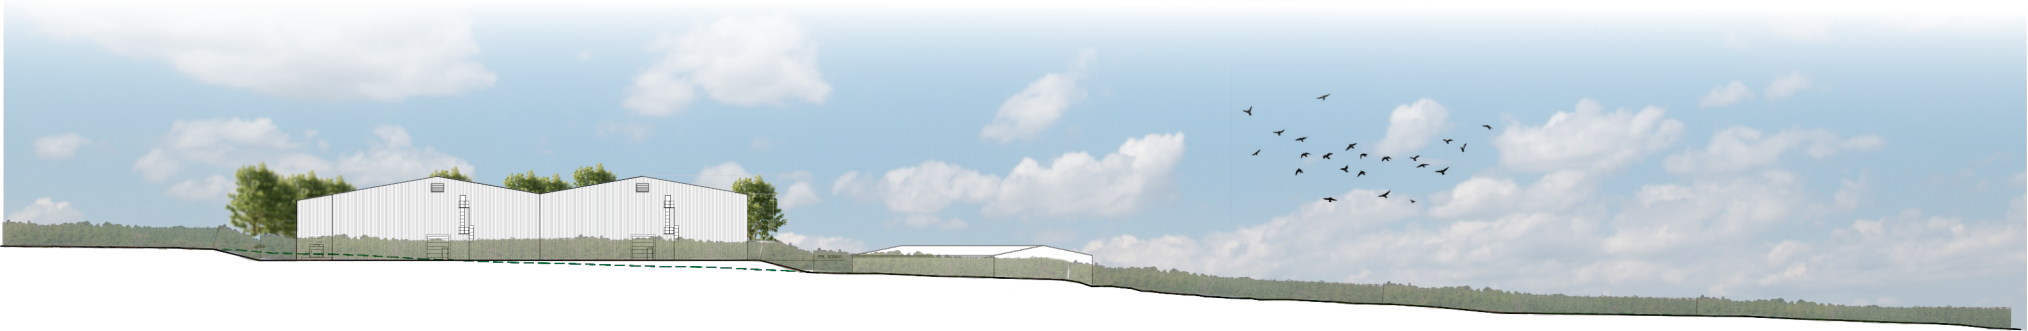

Section B-B

