

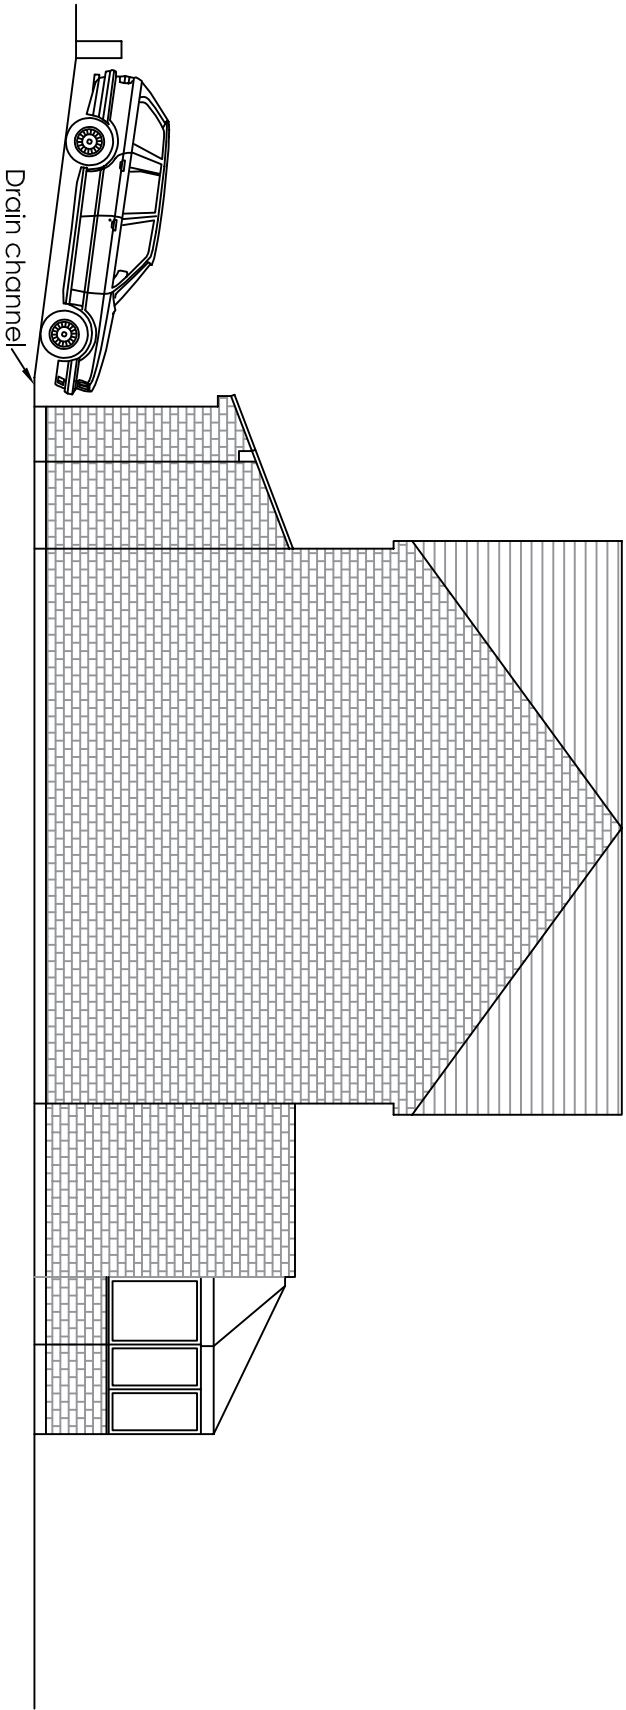


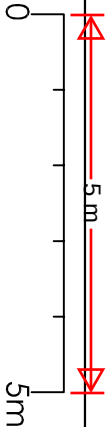

EXISTING SIDE ELEVATION

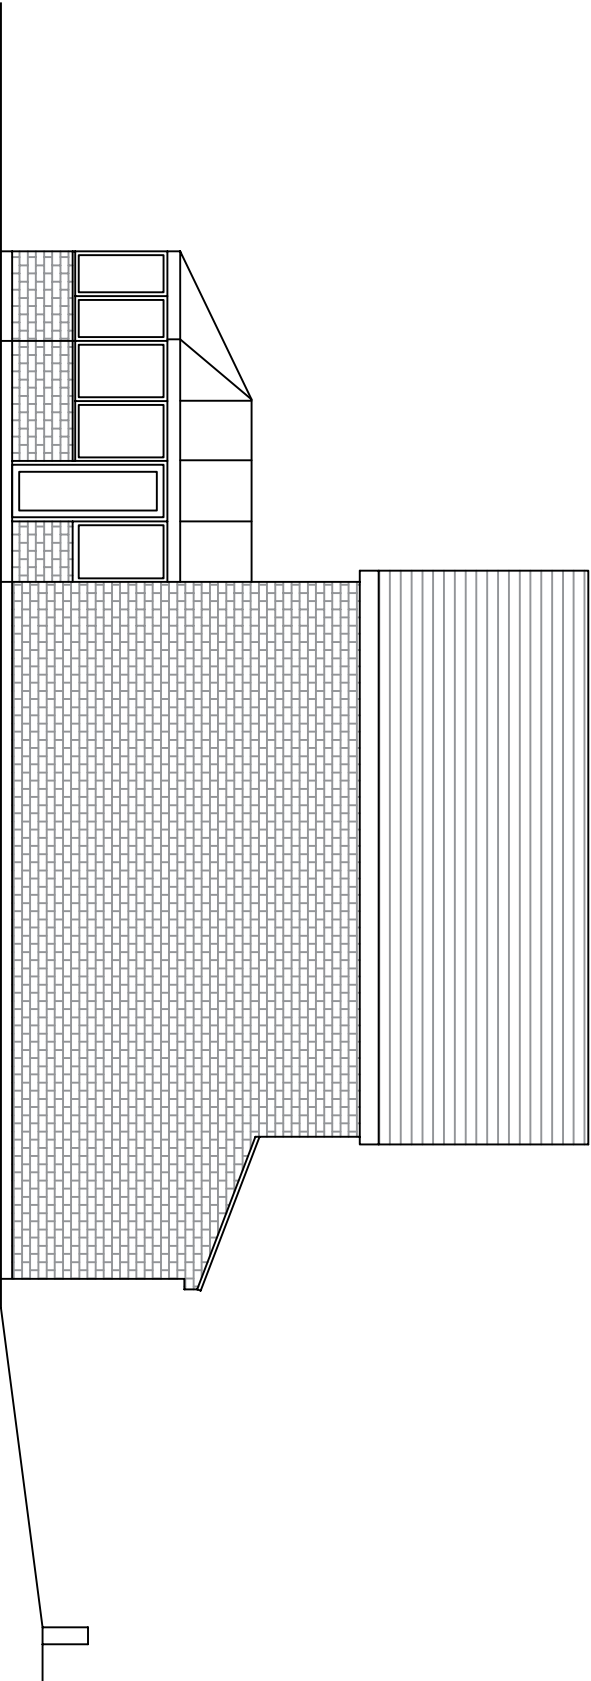

EXISTING SIDE ELEVATION

Project		Mr 46 Tennyson Walk Northfleet Kent DA11 8LR	
		Garage Conversion, Front Porch, Rear Single Storey	
Drawing Title		Extension/Veranda and Extend Vehicle Crossover	
EXISTING SIDE ELEVATIONS			
	Rev		
	Description		
	Date		
Drawn	Date	Scale	Drawing No.
HC	Oct 2025	1:100	4GTW/A3/O2
H Channa			
PICAROONS MAIDSTONE ROAD PLATT KENT TN15 8LB			
Tel / Fax: 01732 605759 E-mail: hbchanna@tiscali.co.uk			