


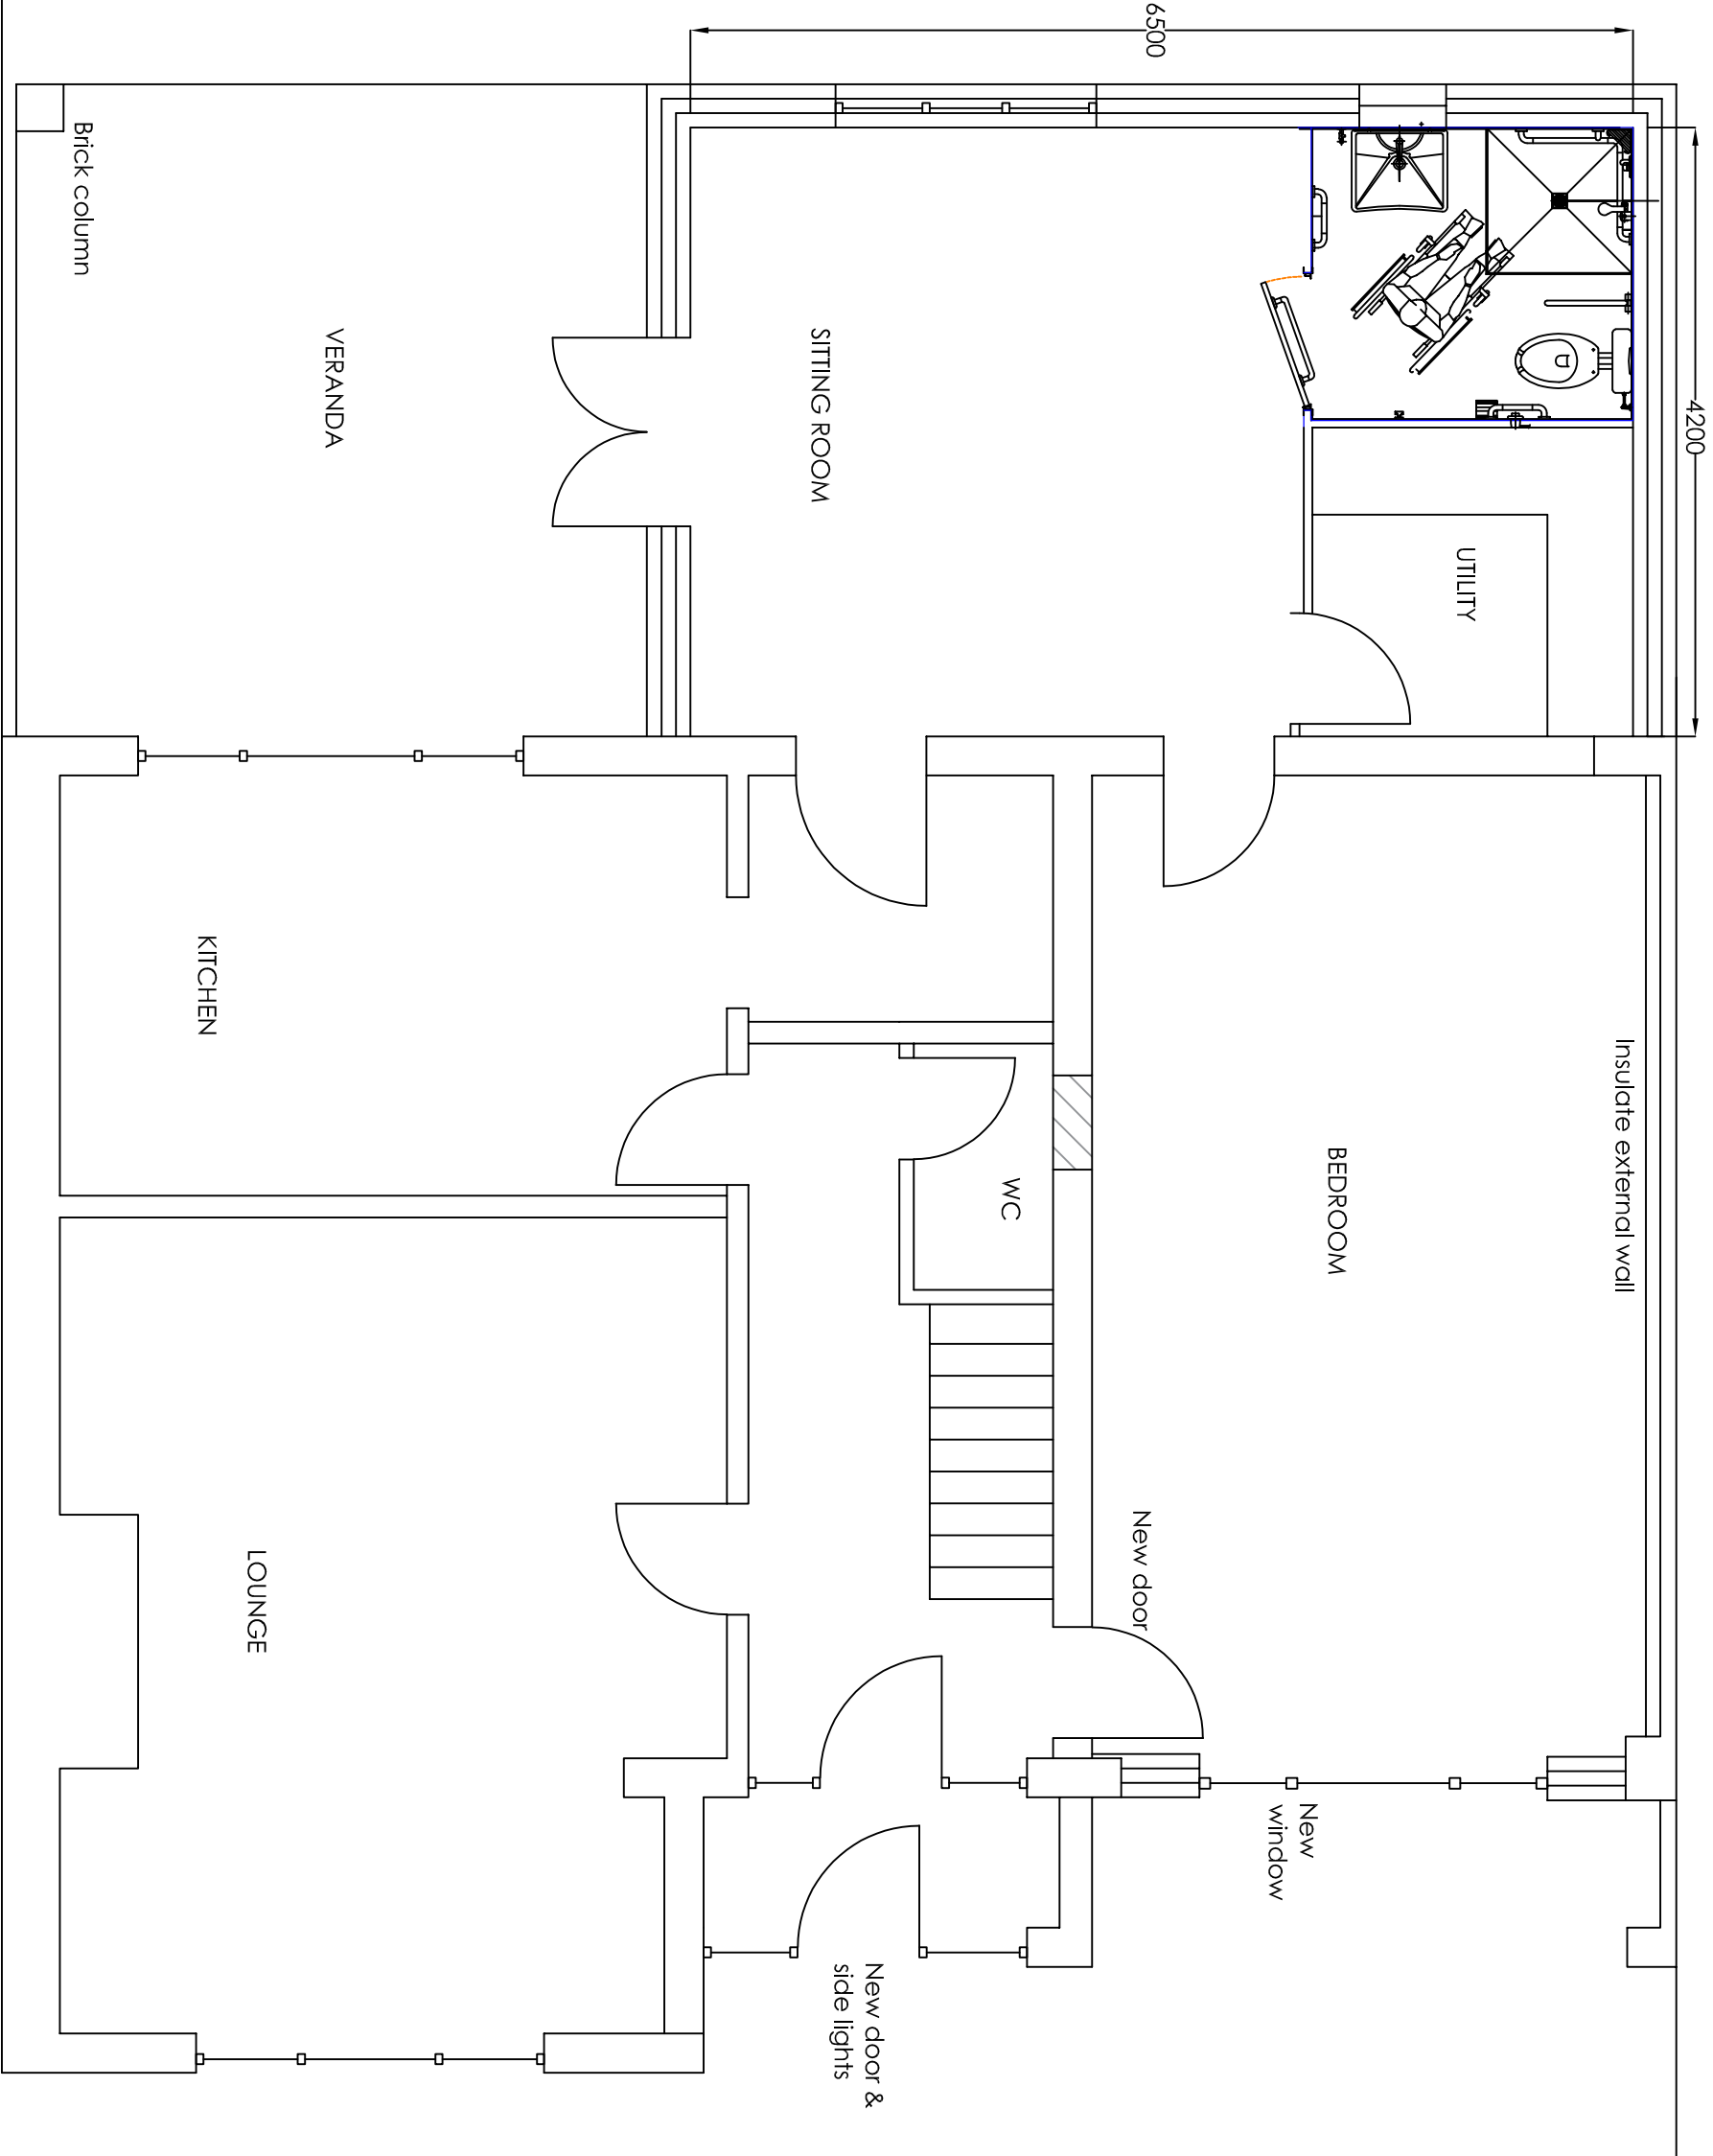

Project			Mr 46 Tennyson Walk Northfleet Kent DA11 8LR		
Drawing Title			Garage Conversion, Front Porch, Rear Single Storey Extension/Veranda and Extend Vehicle Crossover		
PROPOSED GF PLAN			H Channa		
Rev			Description		
Date			Date		
HC			Oct 2025		
Scale			1:50		
Drawing No.			4GTW/A3/O3		