


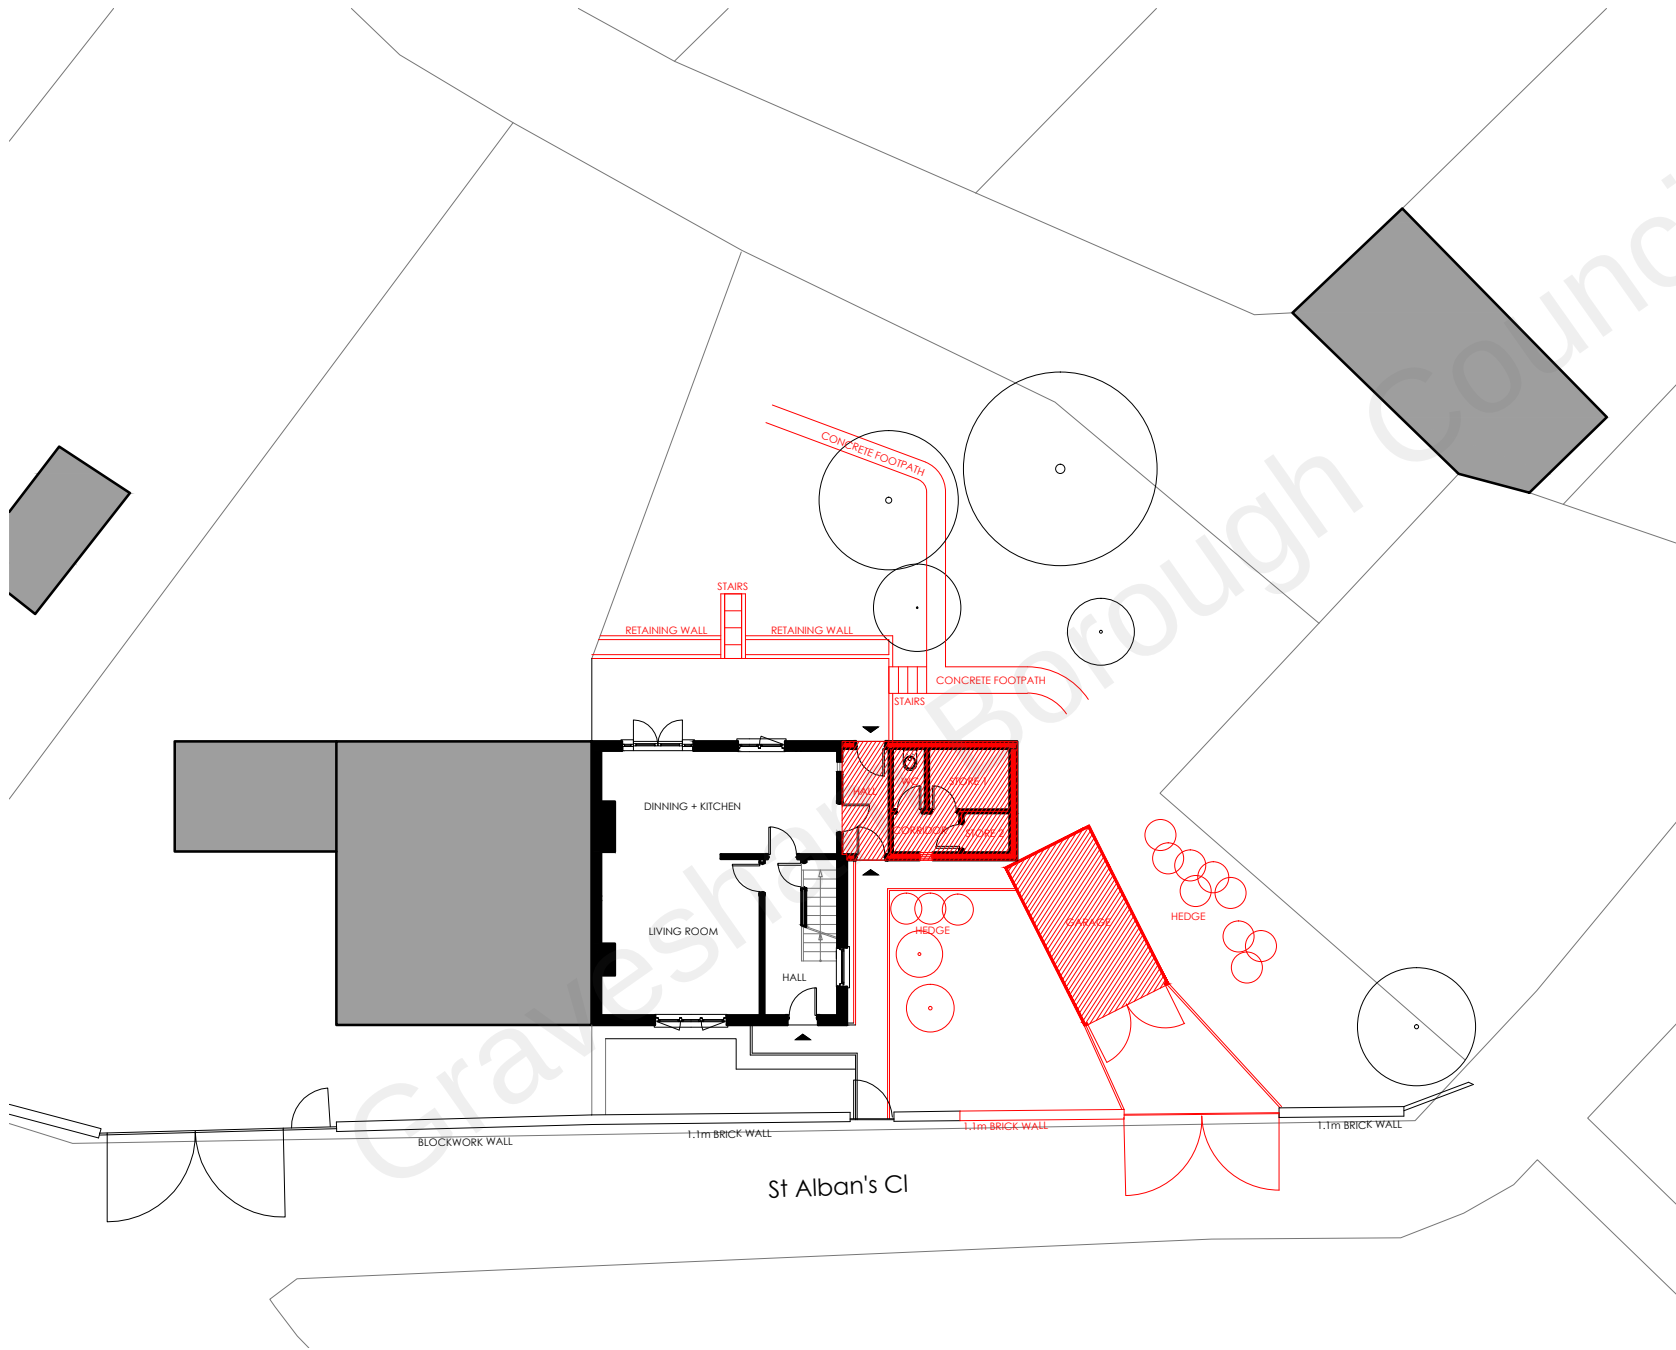


All dimensions are to be checked on site, any discrepancies are to be reported to the Architect before work commences. Do not scale from this drawing.

This drawing is to be read in conjunction with all relevant consultants and specialists drawings / documents, any discrepancies are to be reported to the Architect before the affected work commences.

All structural components shown are indicative only. Details / calculations of structural members are to be provided by the Structural Engineer.

This drawing is copyright.

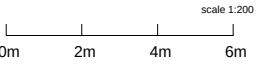

- Key:
- hard/soft landscaping parts to be demolished
 - ▨ Building parts to be demolished

PAWLUCKI
ARCHITECTS

55B Darwin Street, SE171HA LONDON
Tel: 07902742804 e-mail: pawlucki.tomasz@gmail.com

PROJECT St Alban's House	
CLIENT Private	
DRAWING Demolition Plan	
SCALE 1:200@a4	DATE August 2022
NUMBER 016-002	REVISION P1