


All dimensions are to be checked on site, any discrepancies are to be reported to the Architect before work commences. Do not scale from this drawing.

This drawing is to be read in conjunction with all relevant consultants and specialists drawings / documents, any discrepancies are to be reported to the Architect before the affected work commences.


All structural components shown are indicative only. Details / calculations of structural members are to be provided by the Structural Engineer.

This drawing is copyright.

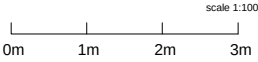

Legend:

- ① Overhead garage door, color grey
- ② Metal wall panel, color grey
- ③ Black OGEE gutter and downpipes
- ④ Metal door, color grey

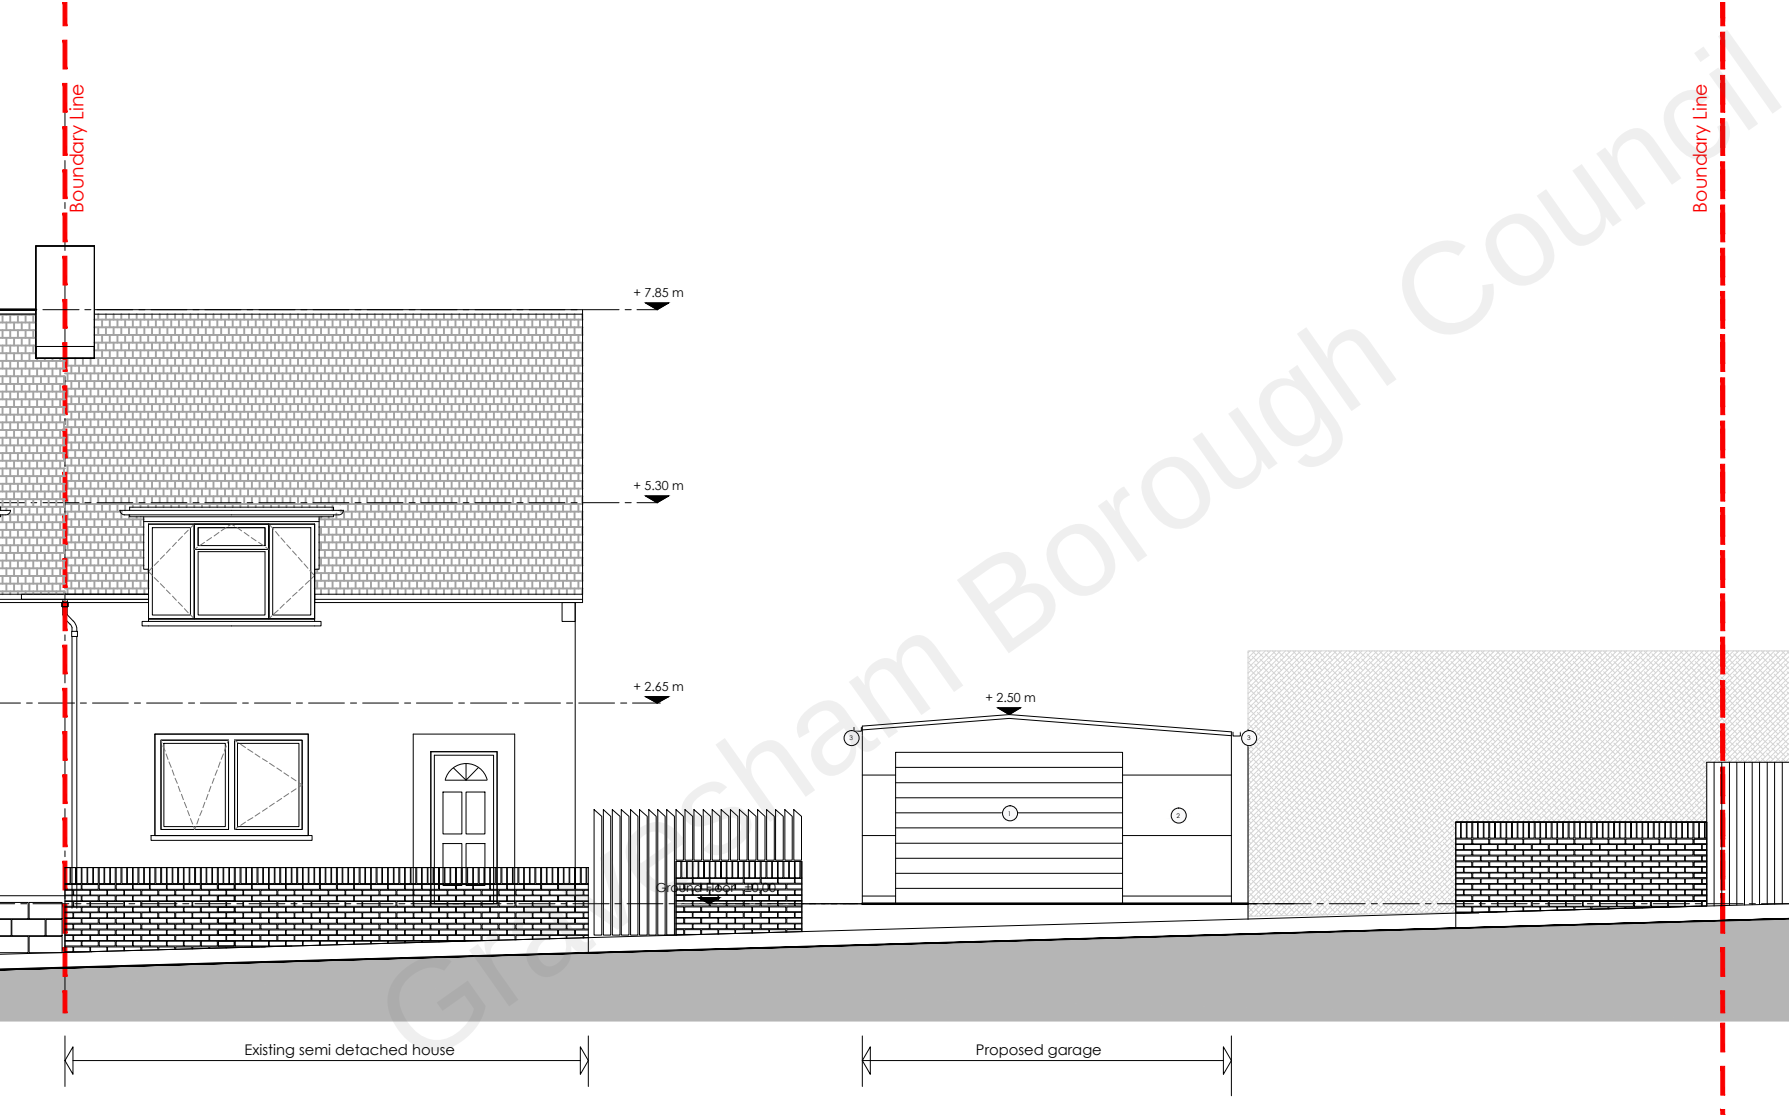

PAWLUCKI
ARCHITECTS

55B Darwin Street, SE171HA LONDON
Tel: 07902742804 e-mail: pawlucki.tomasz@gmail.com

PROJECT	
St Albans's House	
CLIENT	
Private	
DRAWING	
Proposed North (Front) Elevation	
SCALE	DATE
1:100@a4	August 2022
NUMBER	REVISION
016-120	P1

Proposed North (Front) Elevation