


All dimensions are to be checked on site, any discrepancies are to be reported to the Architect before work commences. Do not scale from this drawing.

This drawing is to be read in conjunction with all relevant consultants and specialists drawings / documents, any discrepancies are to be reported to the Architect before the affected work commences.

All structural components shown are indicative only. Details / calculations of structural members are to be provided by the Structural Engineer.

This drawing is copyright.

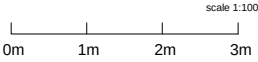

Legend:

- ① Overhead garage door, color grey
- ② Metal wall panel, color grey
- ③ Black OGEE gutter and downpipes
- ④ Metal door, color grey

PAWLUCKI
ARCHITECTS

55B Darwin Street, SE171HA LONDON
Tel: 07902742804 e-mail: pawlucki.tomasz@gmail.com

PROJECT

St Albans's House

CLIENT

Private

DRAWING

Proposed South (Rear) Elevation

SCALE

1:100@a4

DATE


August 2022

NUMBER

016-121

REVISION

P1

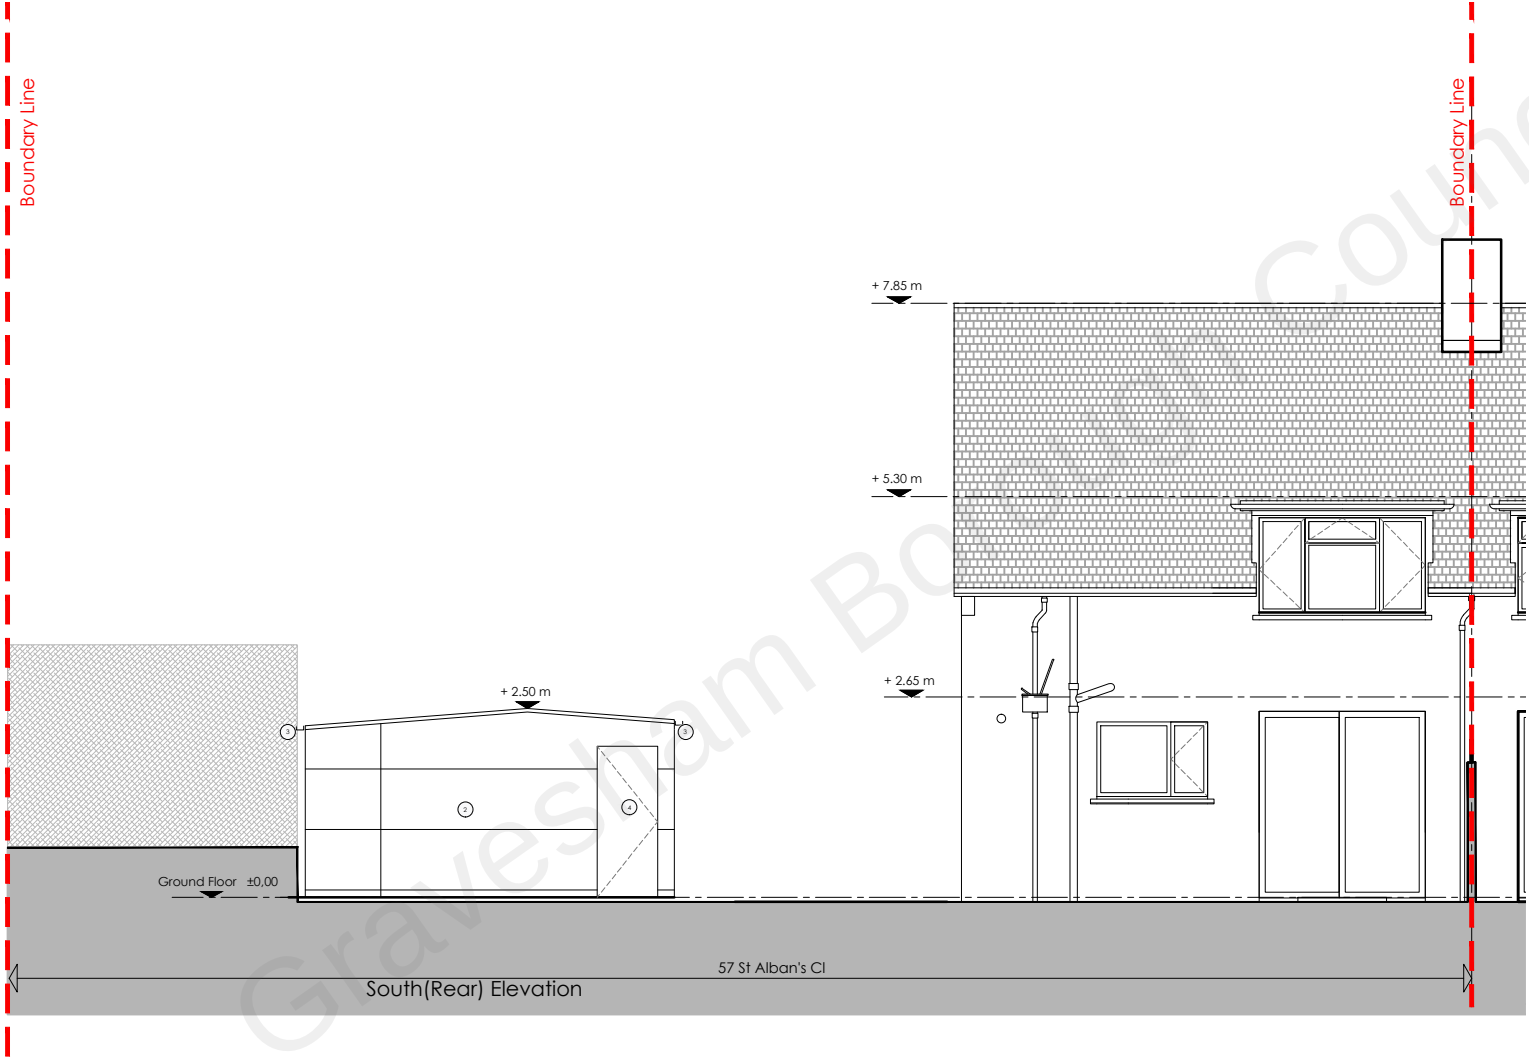

Proposed South (Rear) Elevation