



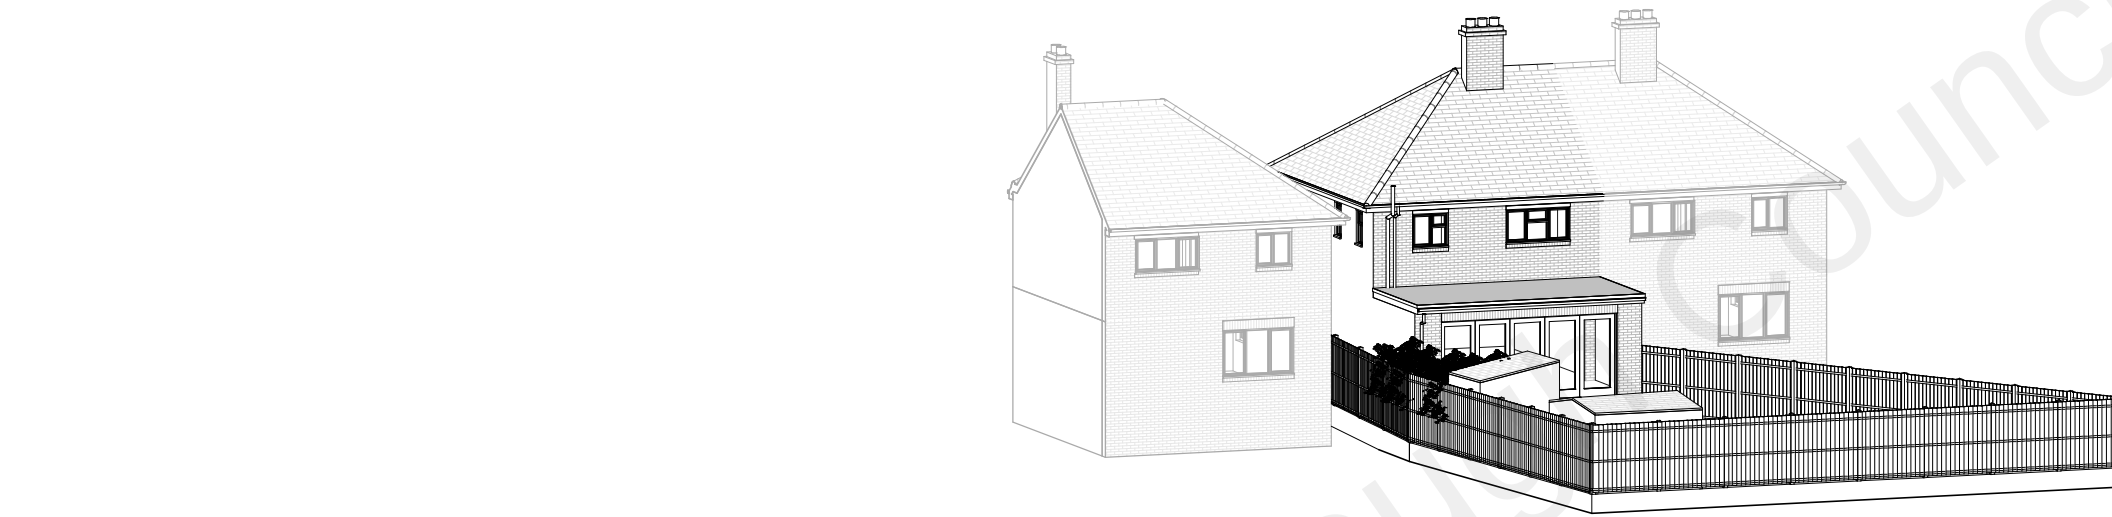

2 Existing Rear 3D



1 Existing Front 3D

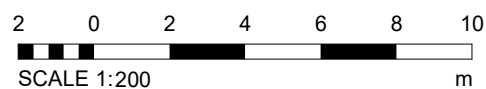

**NOTES:**

DISCLAIMER:  
ALL DIMENSIONS IN MM UNLESS OTHERWISE STATED.  
CONTRACTORS TO CONFIRM ALL DIMENSIONS ON SITE. ALL DRAWINGS MUST BE READ IN CONJUNCTION WITH THE ARCHITECT'S DRAWINGS.



64 ST GEORGES ROAD  
ESSEX IG1 3PQ  
W: [www.archimedesd.co.uk](http://www.archimedesd.co.uk)  
E: [info@archimedesd.co.uk](mailto:info@archimedesd.co.uk)  
M: +447418321646

| Rev | Date | Details Of Issue | Initials |
|-----|------|------------------|----------|
|-----|------|------------------|----------|

**Status**

Existing 3D Views

**Site Address:**

46 Struttons Ave, Northfleet,  
Gravesend DA11 7EJ, UK

**Client:**

Mr Mariusz Maciejko

**Project:**

46 Struttons Ave, Northfleet,  
Gravesend DA11 7EJ, UK

|              |                   |               |
|--------------|-------------------|---------------|
| Drawn:<br>HD | Date:<br>12/08/22 | Scale (at A3) |
| Dwg no.      | Revision No.<br>A |               |