



- Roof
7932
- Loft
5307
- Level 1
2757
- Ground Floor
0

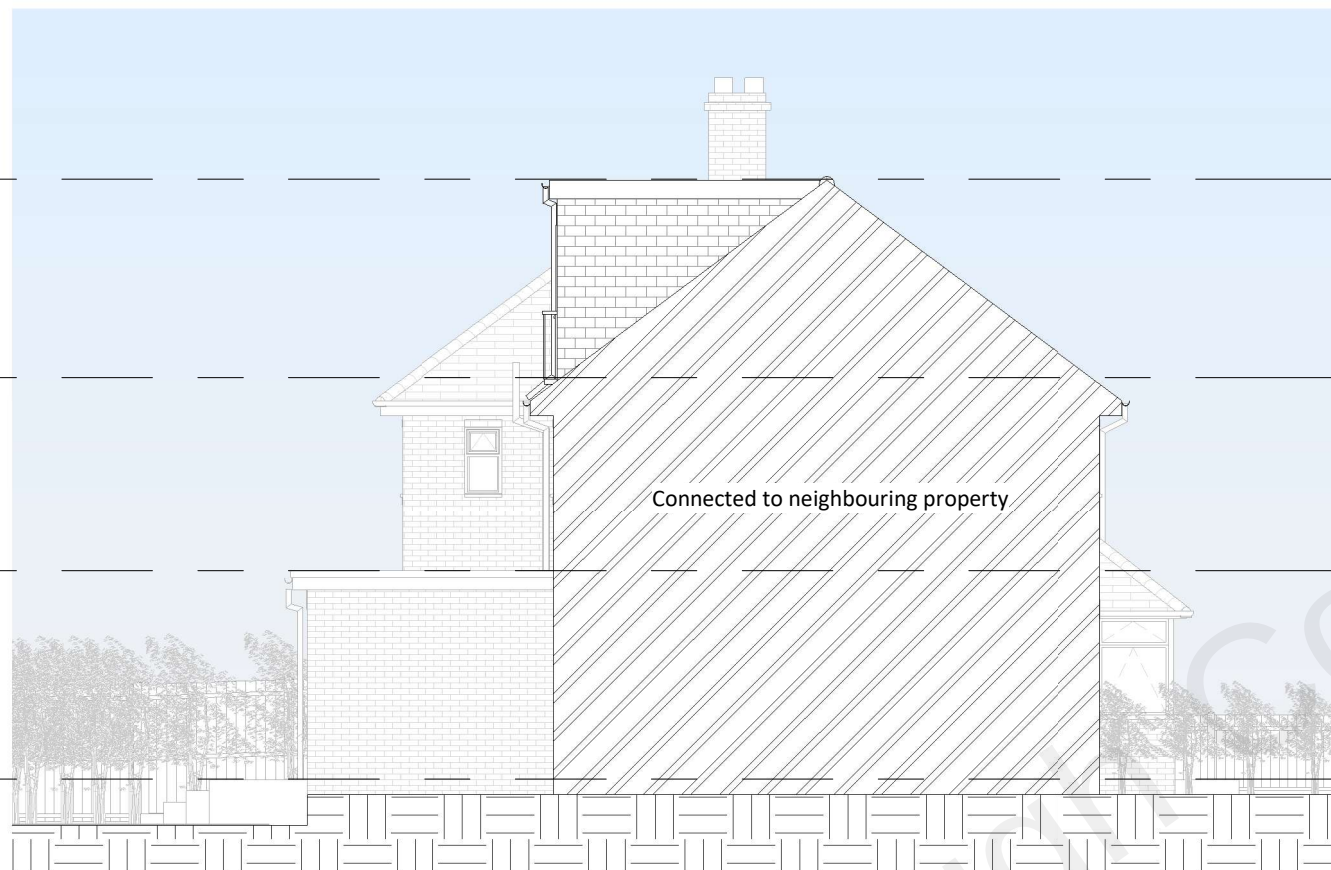

1 Proposed Left Elevation
1 : 100

- Roof
7932
- Loft
5307
- Level 1
2757
- Ground Floor
0

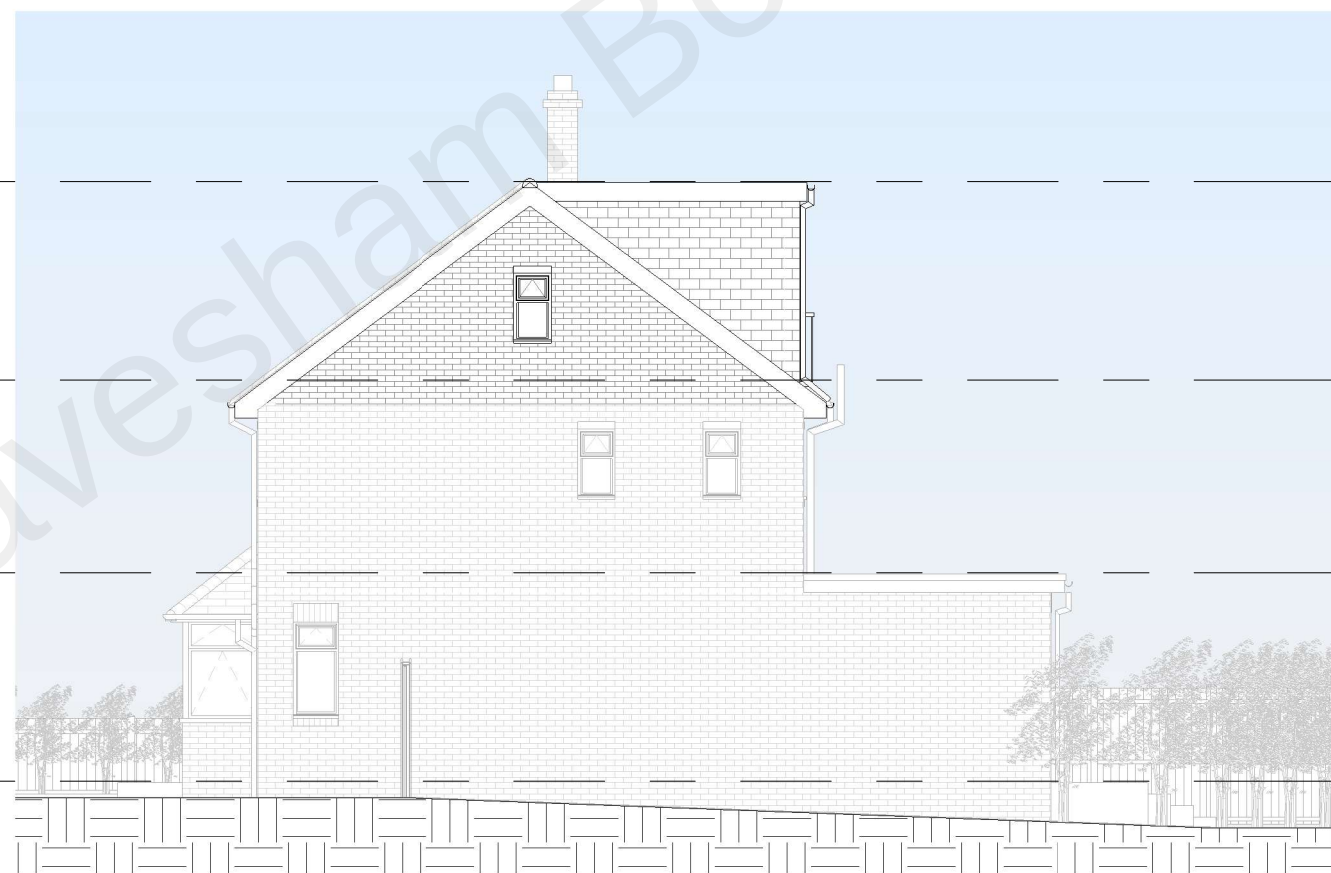

2 Proposed Right Elevation
1 : 100

1 0 1 2 3 4 5
SCALE 1:100 m

NOTES:

DISCLAIMER:
ALL DIMENSIONS IN MM UNLESS OTHERWISE STATED.
CONTRACTORS TO CONFIRM ALL DIMENSIONS ON SITE. ALL DRAWINGS MUST BE READ IN CONJUNCTION WITH THE ARCHITECT'S DRAWINGS.



64 ST GEORGES ROAD
ESSEX 1G1 3PQ
W: www.archimedesd.co.uk
E: info@archimedesd.co.uk
M: +447418321646

Rev	Date	Details Of Issue	Initials
-----	------	------------------	----------

Status

Elevations 02

Site Address:

46 Struttons Ave, Northfleet,
Gravesend DA11 7EJ, UK

Client:

Mr Mariusz Maciejko

Project:

46 Struttons Ave, Northfleet,
Gravesend DA11 7EJ, UK

Drawn: HD	Date: 12/08/22	Scale (at A3): 1 : 100
Drg no.	Revision No. A	