


existing elevation

1 pair side-hung painted steel gates
colour: black

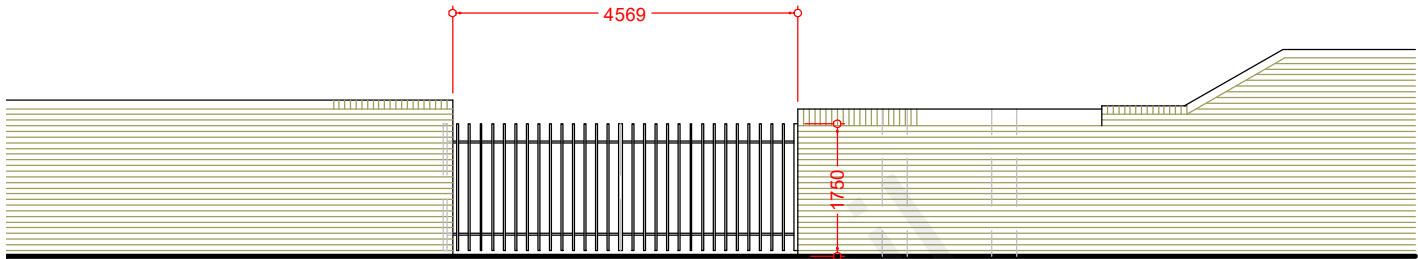

proposed elevation

1 sliding painted steel gate
colour: black.
Pattern to match existing gates.
Remote control operation.

new bin storage area

electronic sliding gate

motorised controller

1½ x 2 brick pier

stop post

1½ x 2 brick pier

wall moved back
by 450mm


wall moved back
by 450mm

proposed plan

widened crossover constructed following
the receipt of planning approval reference 20140235
dated 08 July 2014 & listed building consent reference 20140236
dated 06 May 2014

existing granite setts

This drawing prints A3 @ 1:100

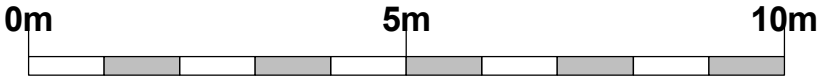

SCHEME / SHEET		
51-54 Windmill Street, Gravesend, DA12 1BD: Hatten Wyatt Car Park Gate Alterations Proposed Replacement Car Park Gate		
SCALE	DATE	DRAWING NUMBER
1:100	September 2022	536/PL02
© This drawing remains the property of the Architect and may not be reproduced in whole or part without his written permission.		JEREMY S. ISHERWOOD B. Sc. (hons), B. Arch. (Wales), R.I.B.A. Chartered Architect 34 Chalky Bank, Gravesend, Kent, DA11 7NY Telephone / Fax: 01474-533793