

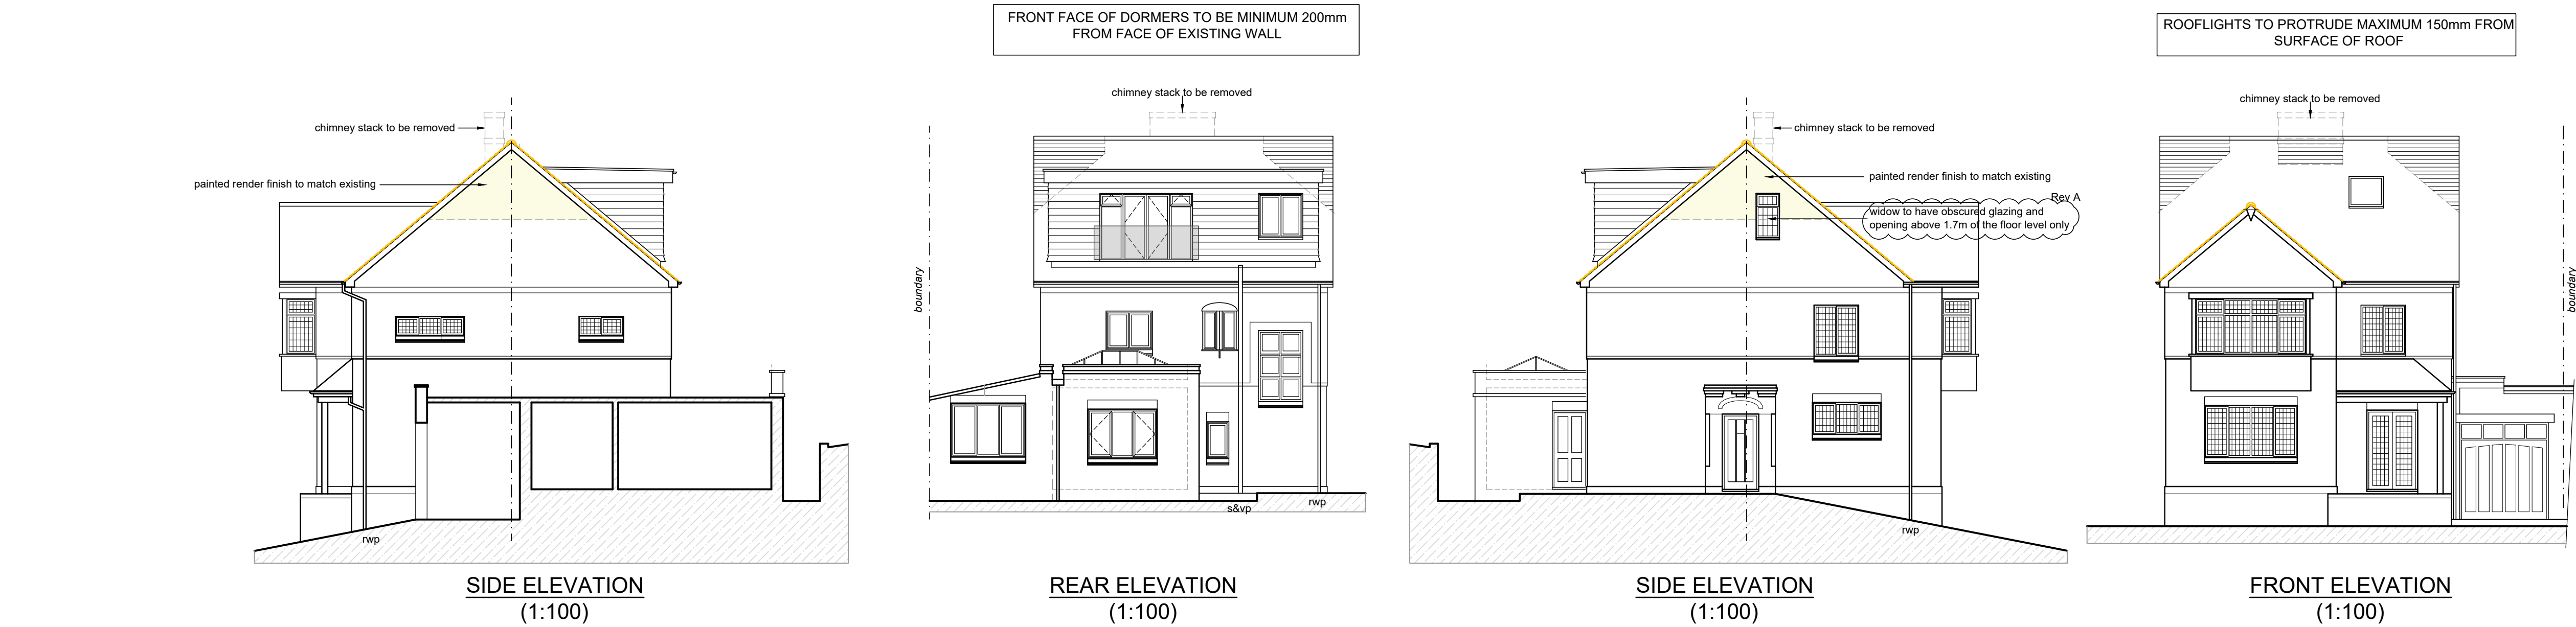
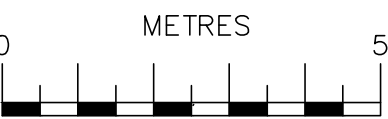
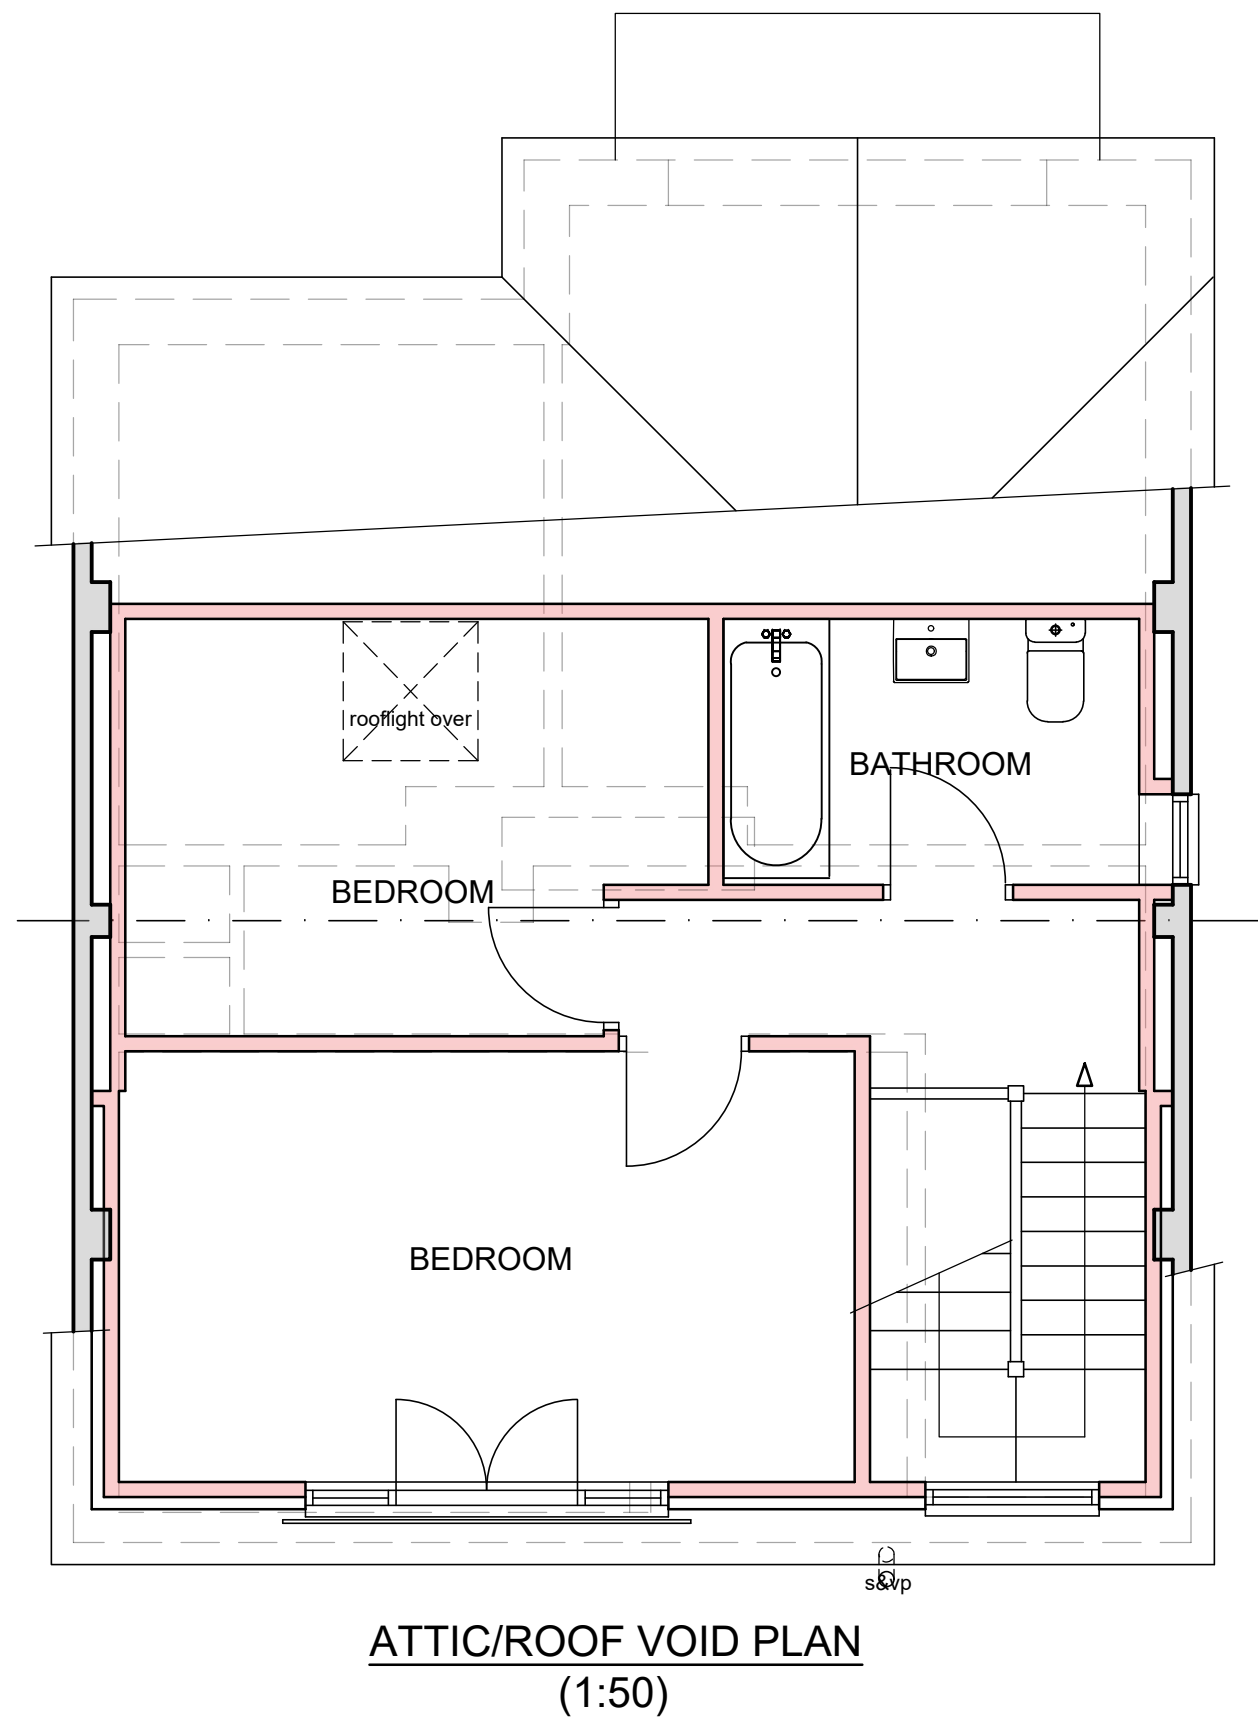


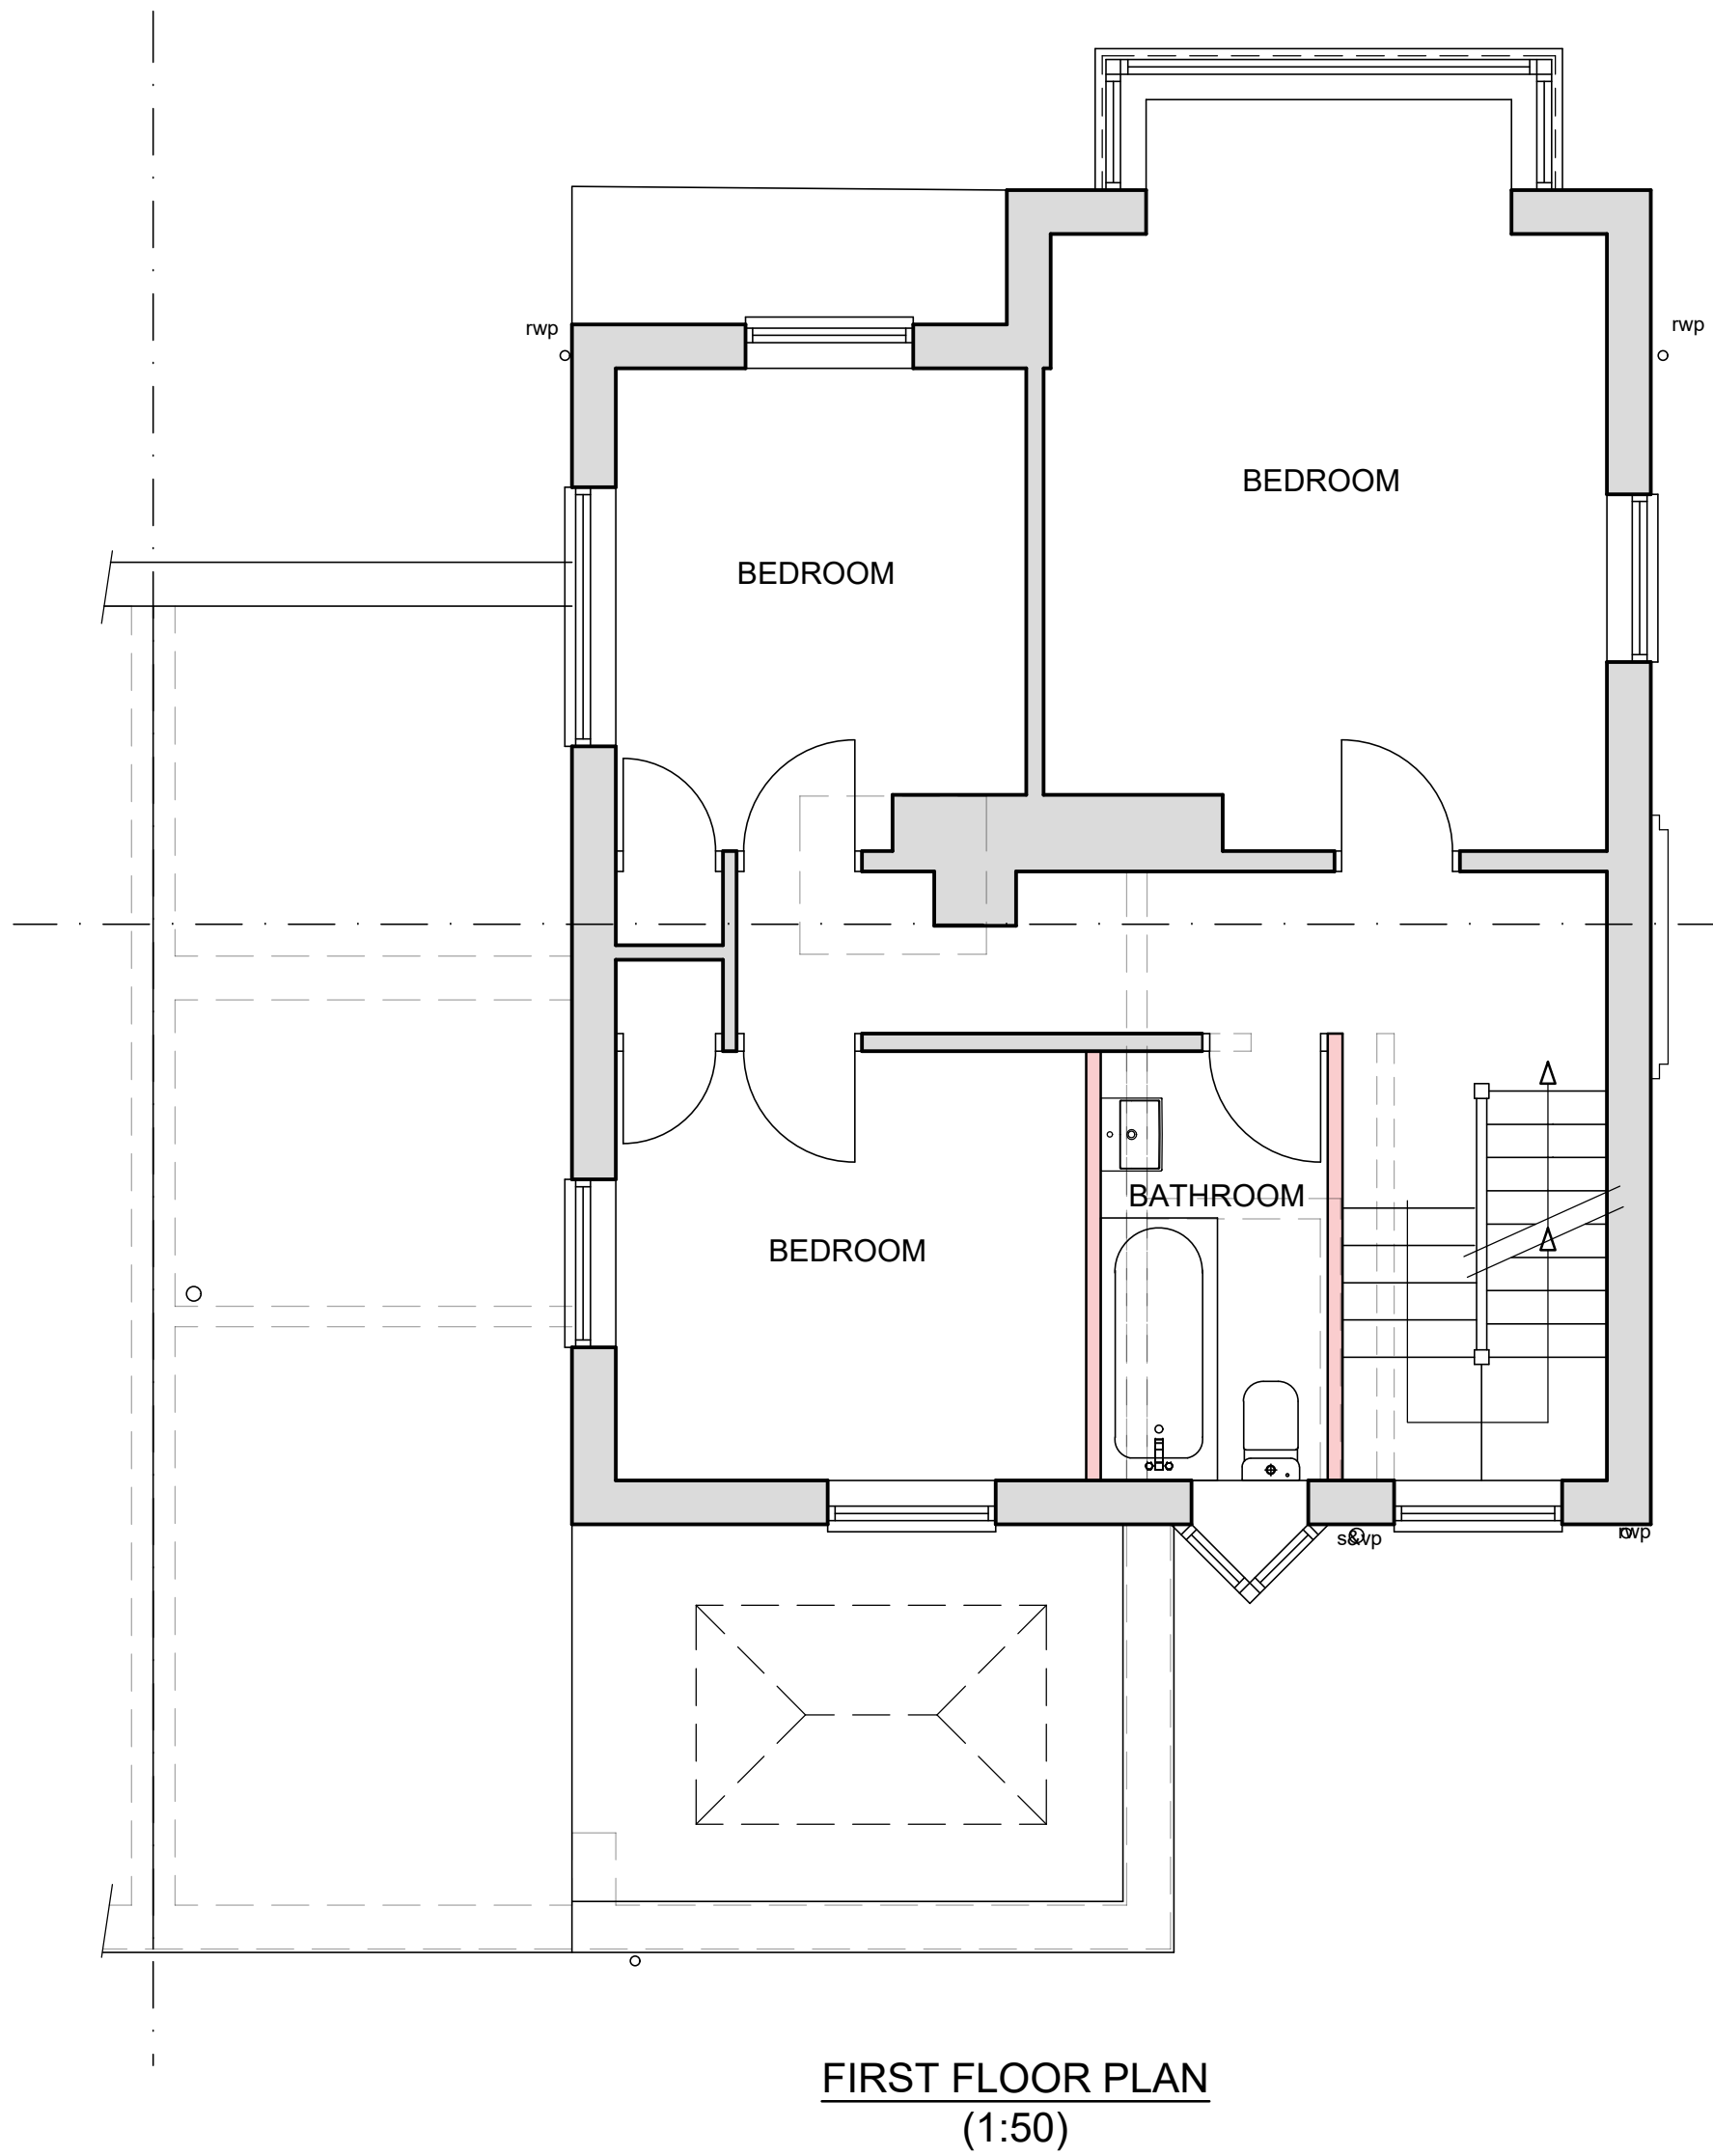

MATERIALS

GABLE WALL - PAINTED RENDER FINISH TO MATCH EXISTING
ROOF - SINGLE PLY MEMBRANE OR FELT TO FLAT ROOF
WALLS - TILE HANGING TO MATCH EXISTING
WINDOWS - WHITE uPVC TO MATCH EXISTING

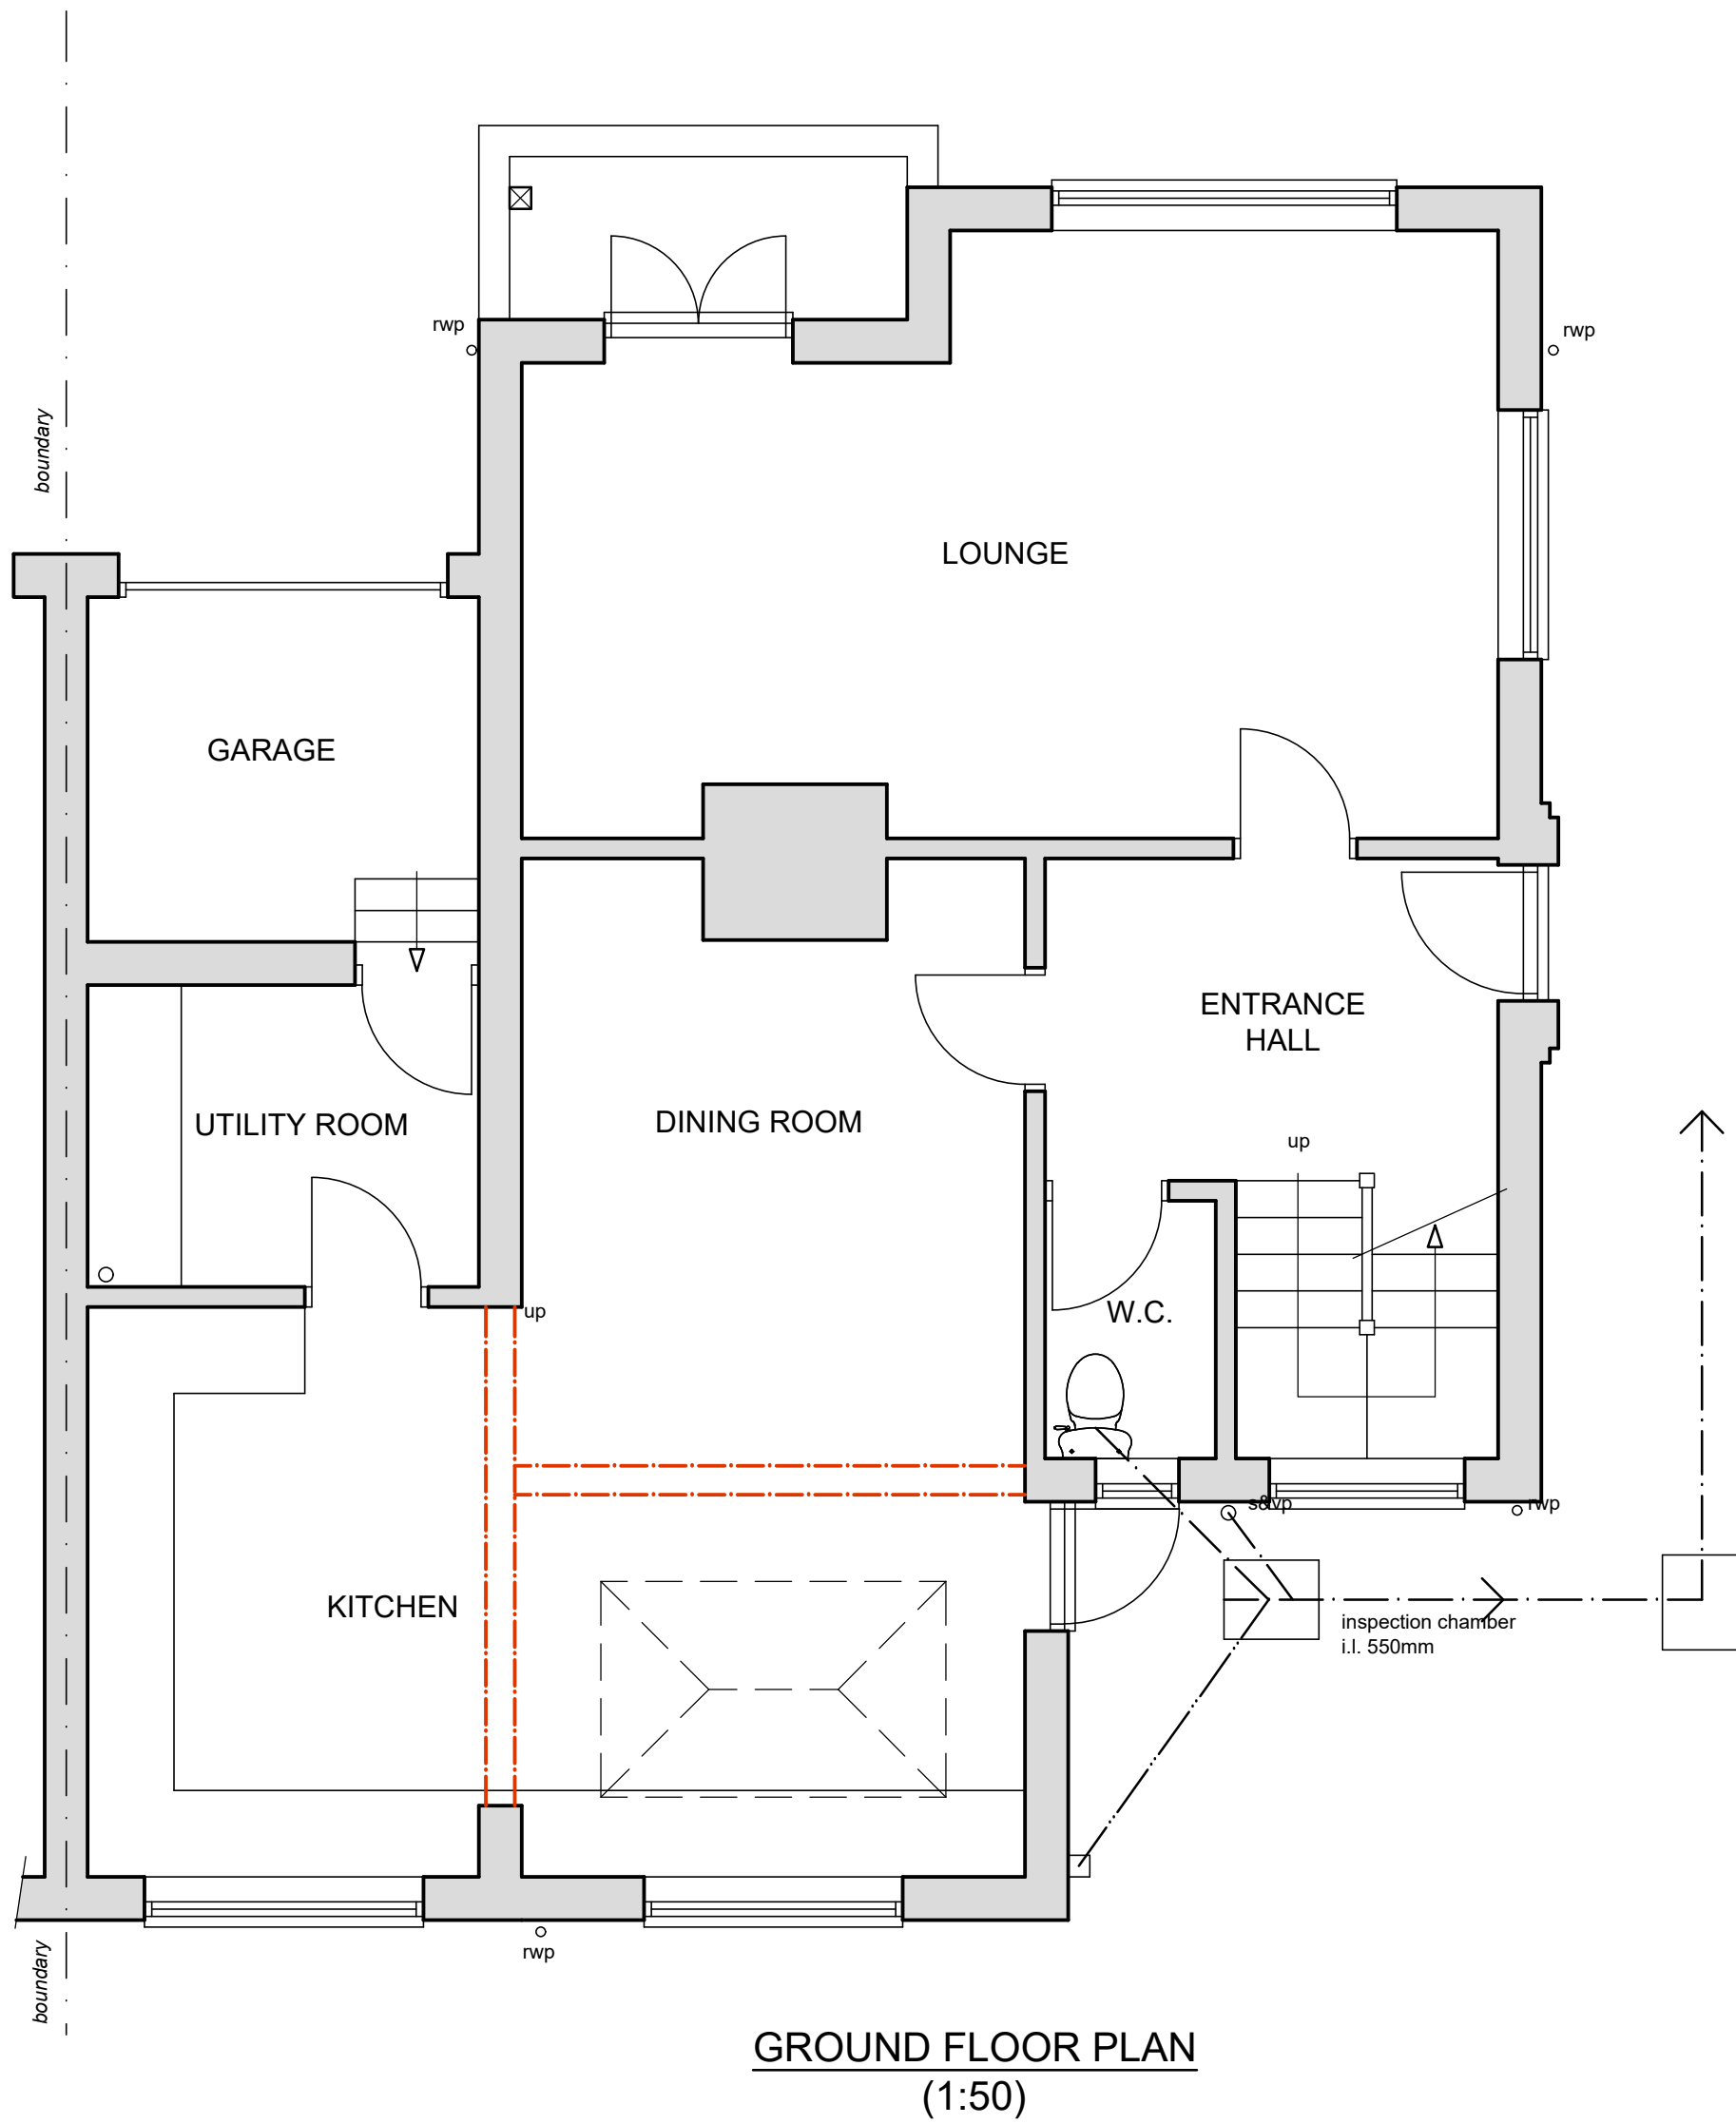

SCALE

SCALE BAR @ 1:100



SCALE

SCALE BAR @ 1:50

23/01/24	A	Note re gable wall window added	Rev A
Date	No	Revision	
Penfold Project Services			
Epmarket, Wrotham Road, Meopham, Kent, DA13 0JH Telephone: 01474 816690 e-mail: apenfold448@btinternet.com			
Job Title:	2 COPPERFIELD CRESCENT HIHGAM ROCHESTER KENT ME3 7NJ		
Dwg Title:	PLANS & ELEVATIONS AS PROPOSED		
Scale:	1:50 & 1:100 @ A1		
Dwg No.:	102A		
Date:	November 2023		