


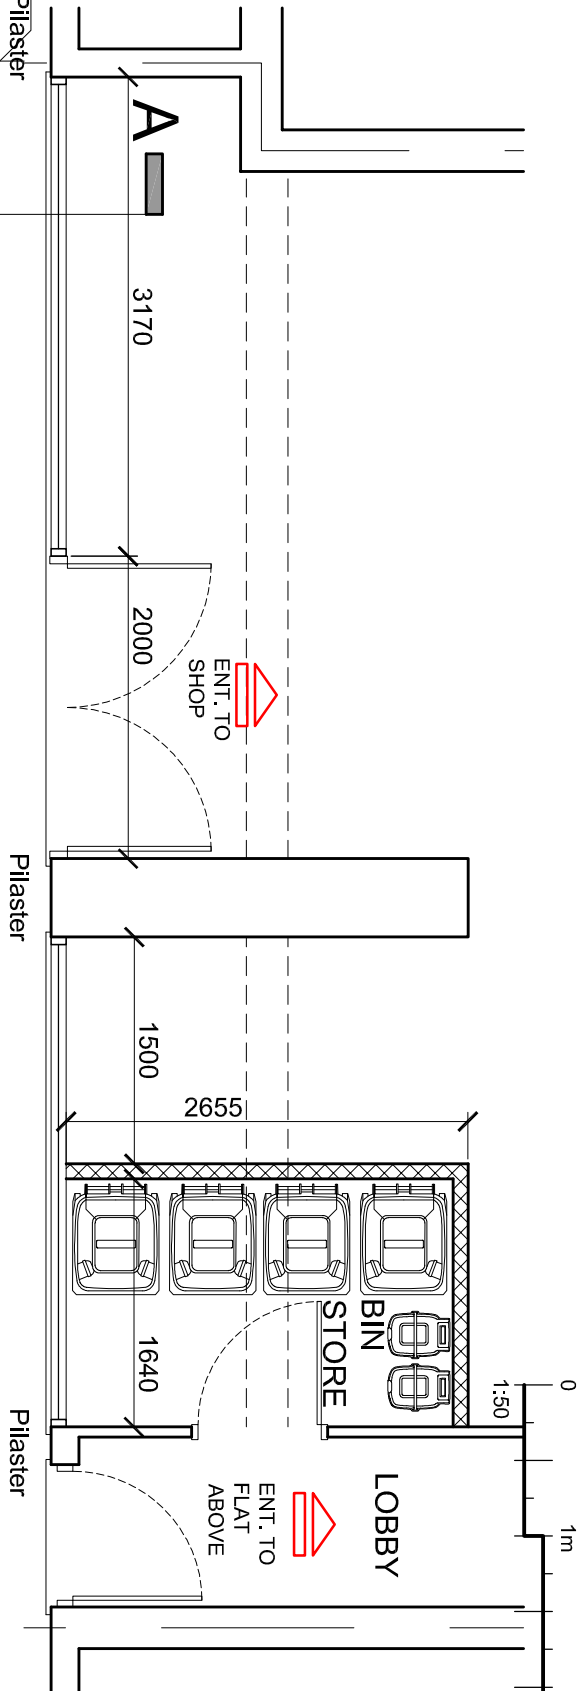

MATERIALS EXAMPLE:
HERITAGE CLAY PLAIN
ROOF TILE -
CONSERVATION RANGE BY
HERITAGE ROOF TILES



EXAMPLE OF ETCHED GLASS
PATTERN



EXAMPLE OF CAST IRON
VENTILATION GRILLE



NEW ROOF TILES
TO BE HERITAGE
CLAY PLAIN ROOF
TILE -
CONSERVATION
RANGE BY
HERITAGE ROOF
TILES
TO MATCH EXISTING

A

GUTTER - BLACK
ROUND GUTTER
AND WHITE SOFFIT
AND FASCIA

NEW SLIM LINE
TIMBER BOX SASH
WINDOWS TO
MATCH EXISTING

SIGNAGE TO BE
HALO LIT LETTERS
ON A PAINTED
FASCIA BOARD TO
MATCH THE RED
COLOUR OF THE
SHOP FRONT TO
MATCH ADJACENT
PROPERTY

GLAZED SHOP
FRONT IN RED
PAINTED TIMBER
FRAME TO MATCH
ADJACENT
PROPERTY

TIMBER STALL RISER
INSTALLED SIMILAR
TO EXISTING

NEW ENTRANCE DOOR
TO MATCH ADJACENT
PROPERTY

NEW ETCHED
GLASS

NEW CAST IRON
VENTILATION
GRILLE

EXISTING ENTRANCE DOOR
TO BE PAINTED IN RED TO
MATCH ADJACENT PROPERTY

SINGLE LED
TROUGH LIGHT

NEW PILASTER TO
MATCH EXISTING

SINGLE LED
TROUGH LIGHT

SASH WINDOWS WITH
STONE WINDOW SUB SILL
TO MATCH EXISTING

NEW SLIM LINE TIMBER
BOX SASH WINDOWS
TO MATCH EXISTING

NEW RENDER WORK TO
MATCH EXISTING

NEW TIMBER SHOP FRONT
TO MATCH EXISTING. NEW
SHOP FRONT INSTALLED
TO DETAILS WITH
PLANTED NEW PILASTER
COLUMNS AND CORNICE
AND FASCIA PANELS
INSTALLED MATCHING
EXISTING AND NEARBY
SHOPS AND DETAILS AS
PER SHOP FRONT DESIGN
GUIDE.

UNIVERSAL FOOD CENTRE

4-5 MILTON ROAD

4-5 MILTON ROAD

project : 4-5 Milton Roadd

Gravesend



s.nagpal@dapconsultants.co.uk
www.dapconsultants.co.uk

93 Colmandene Crescent,
Orpington, Kent BR5 2RA

020 3004 9238
07931 931 035

drawing title :

Proposed Shop Front Plan and Elevation

drawn: MV	chkd: SS	date: 07.08.2024
status: Conditions		
scale: 1:50@A3		
proj no: 2531	drg no: 03	rev no: