




The Contractor is to check all dimensions on site and report any discrepancies to the Contract Administrator. This drawing is to be read in conjunction with all other standard documentation.

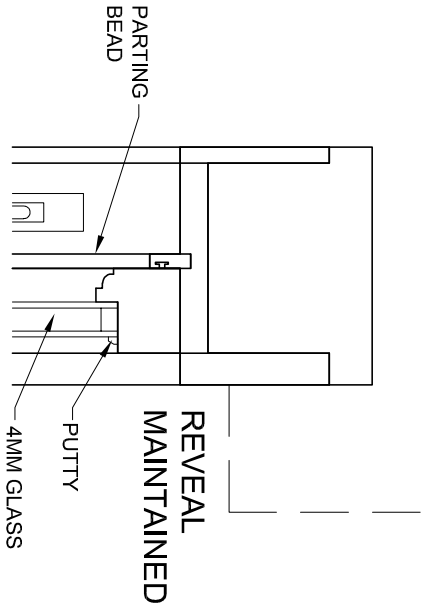


HEAD
SCALE 1:5 (DETAIL 1)

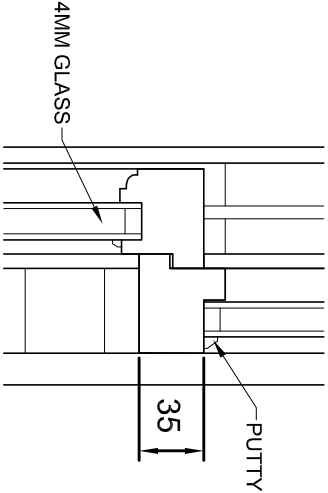


MEETING RAIL
SCALE 1:5 (DETAIL 2)

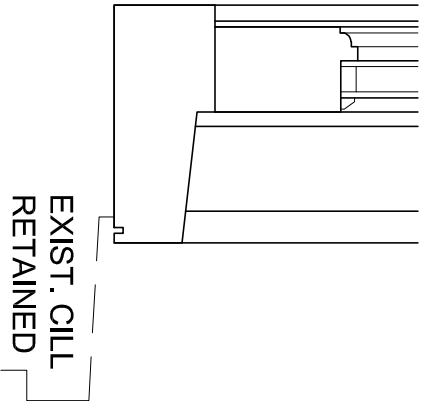


CILL
SCALE 1:5 (DETAIL 3)

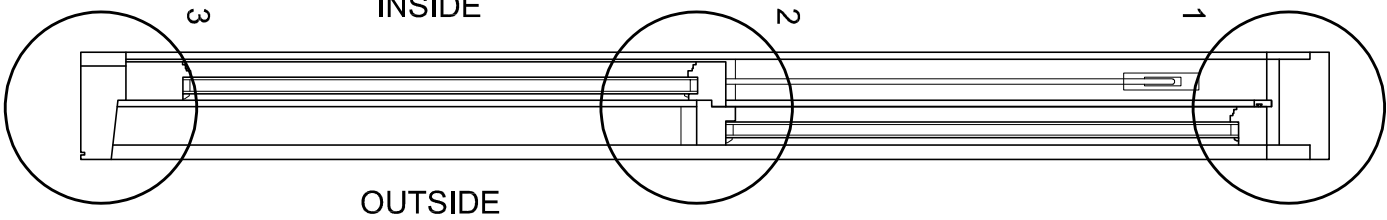


VERT SECTION
SCALE 1:10

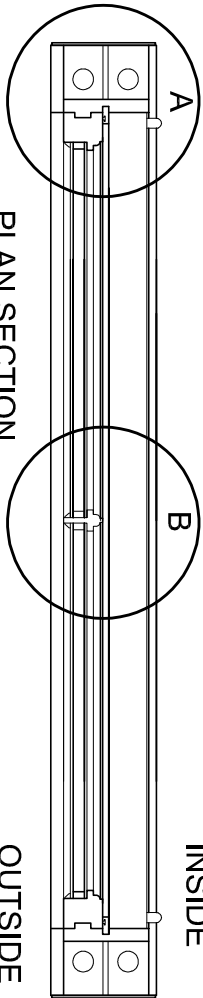


PLAN SECTION
SCALE 1:10

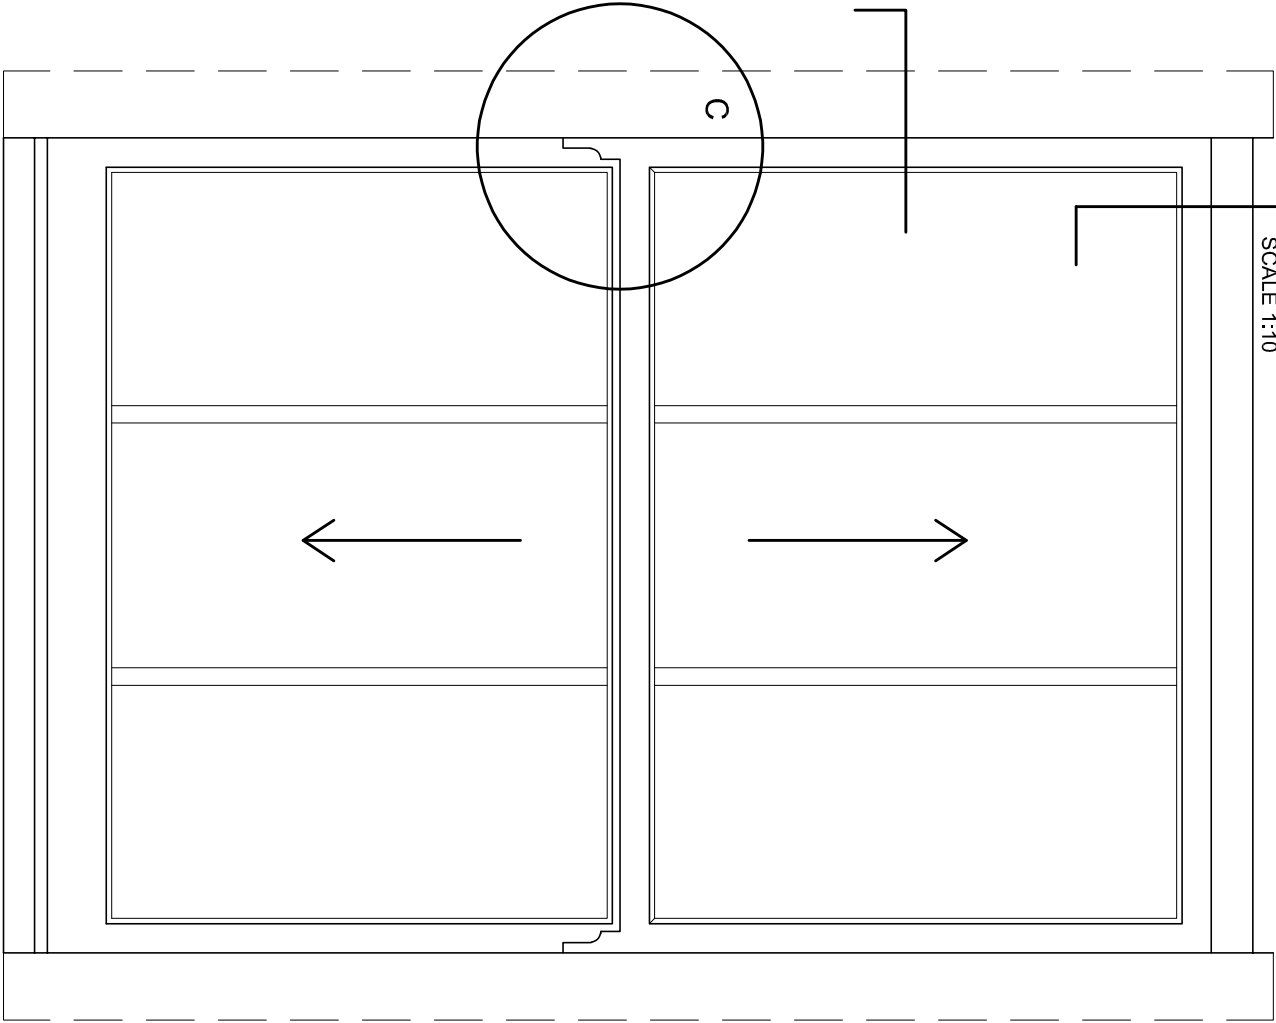


TYPICAL ELEVATION
SCALE 1:10 (OUTSIDE VIEW)

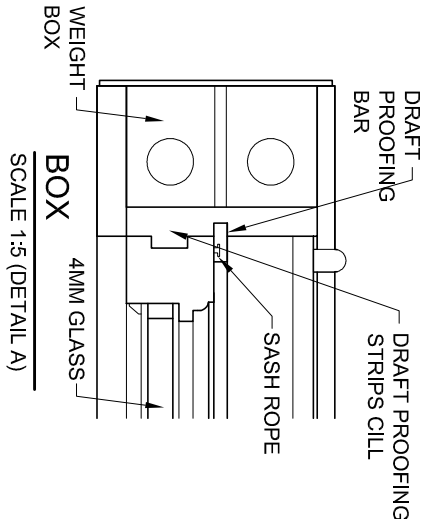


BOX
SCALE 1:5 (DETAIL A)

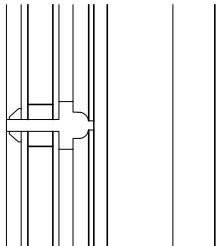

GLAZING BAR
SCALE 1:5 (DETAIL B)

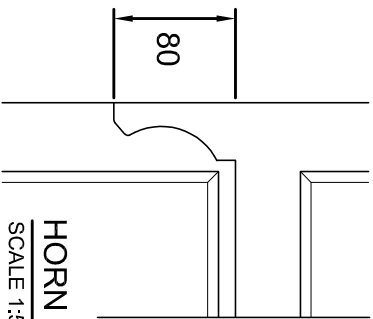

HORN PROFILE
SCALE 1:5 (DETAIL C)

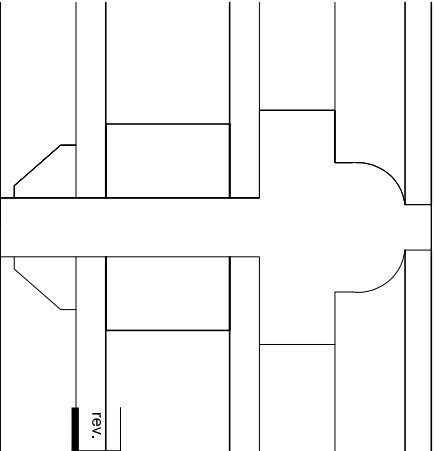

GLAZING BAR
SCALE 1:1

drawing title :

Typical Sash Window Detail

93 Colmandene Crescent,
Orpington, Kent BR5 2RA
020 3004 9238
07931 931 035
s.nagpal@dapconsultants.co.uk
www.dapconsultants.co.uk

project : 4-5 Milton Roadd
Gravesend

drawing title :			
drawn: MV	chkd : SS	date:07.08.2024	
status: Conditions		scale: 1:10@A3	
proj no : 2531	drg no: 04	rev no:	

MATERIAL - MANUFACTURED IN
SELECTED ENGINEERED PINE OR
HARDWOOD, SOURCED FROM
SUSTAINABLE AND MANAGED
FORESTRY (FSC OR PPEC CERTIFIED)

SUPPLY PRIMED
PREHUNG ON BRASS BALL BEARING HINGES
SUPPLY BRASS LOCKS AND STAYS