

The Contractor is to check all dimensions on site and report any discrepancies to the Contract Administrator. This drawing is to be read in conjunction with all other standard documentation.

DETAIL 1:1

DETAIL 1:2


DETAIL 2:1

DETAIL 2:2


DETAIL 3:1

DETAIL 3:2


Proposed Head Detail Plan of Shop Plaster Mullion

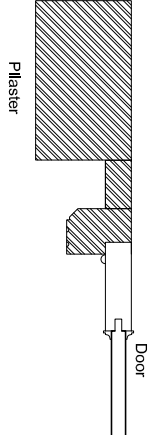


Proposed Cill Detail Plan of Shop Plaster Mullion

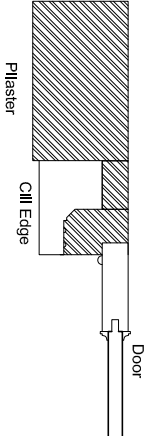


Proposed Head Detail Plan of Intermediate Mullion

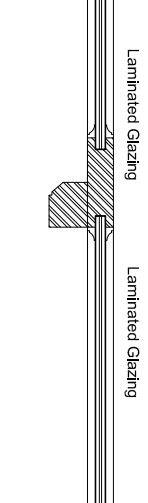


Proposed Sill Detail Plan of Intermediate Mullion

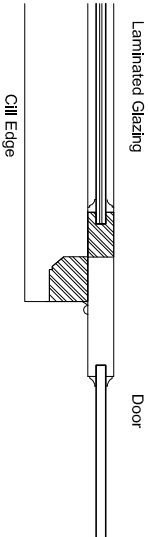


Proposed Head Detail Plan of Shop Plaster Mullion

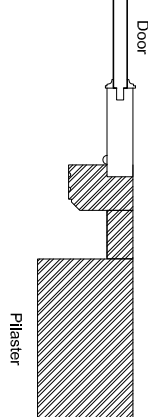


Proposed Cill Detail Plan of Shop Plaster Mullion

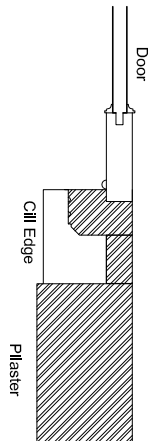


Proposed Cill Detail Elevation of Shop Plaster Mullion

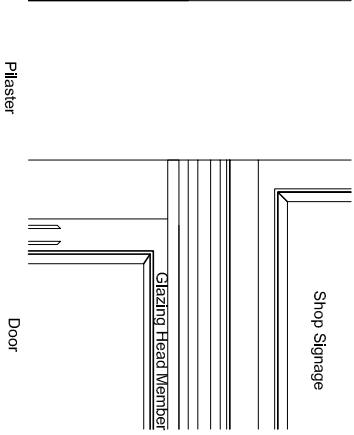


Proposed Cill Detail Elevation of Shop Plaster Mullion

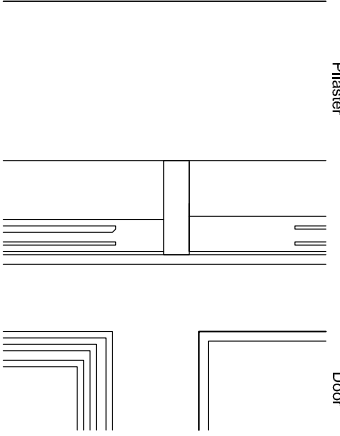


Proposed Head Detail Plan of Intermediate Mullion

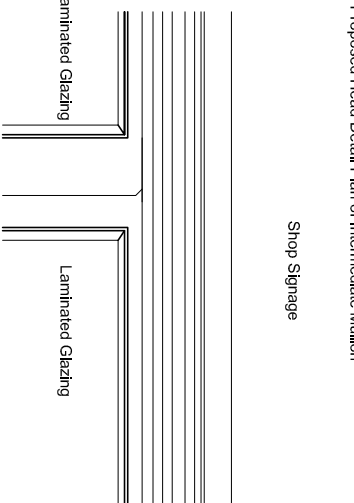


Proposed Sill Detail Elevation of Intermediate Mullion

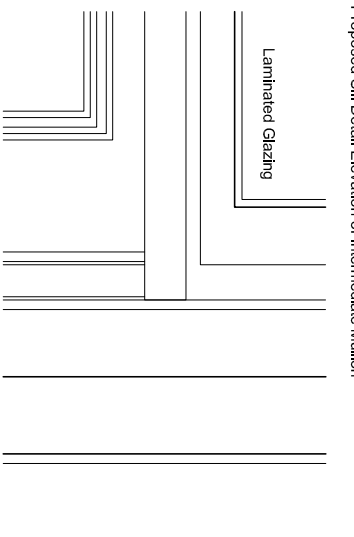

Proposed Cill Detail Elevation of Shop Plaster Mullion

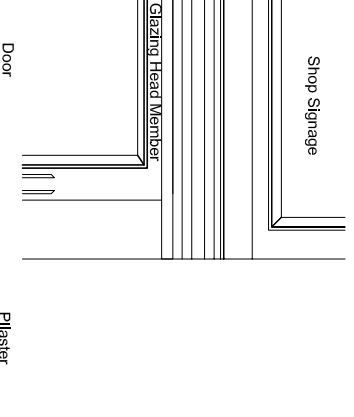

Proposed Cill Detail Elevation of Shop Plaster Mullion

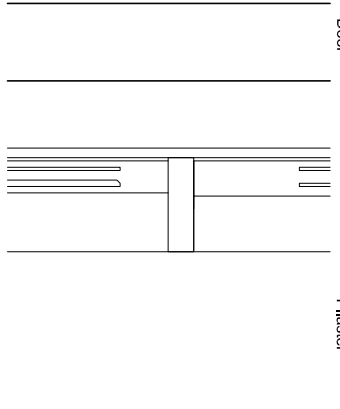

UNIVERSAL FOOD CENTRE

4-5 MILTON ROAD

SINGLE LED
TROUGH LIGHT


DETAIL 1:1




DETAIL 2:1




DETAIL 3:1

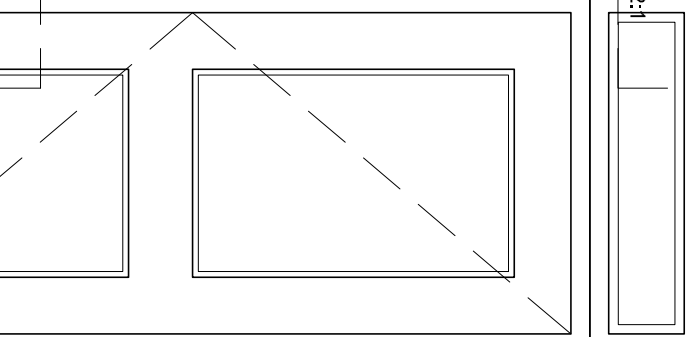


DETAIL 1:2

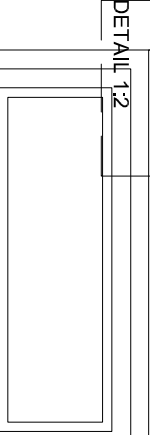

DETAIL 2:2

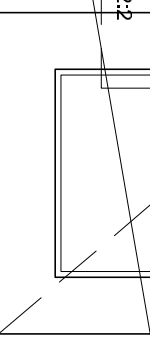

DETAIL 2:2

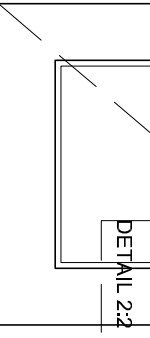

TRADITIONAL
TIMBER DOORS
WITH BEADING
AND GLAZED
PANELS. (AS
SHOWN IN
DETAILS AND
SECTION)

DOOR TO BE
OPENED
INWARDS

PANEL AS
PER
SECTION
DETAIL

93 Colmandene Crescent,
Orpington, Kent BR5 2RA
020 3004 9238
07931 931 035
s.nagpal@dapconsultants.co.uk
www.dapconsultants.co.uk

project : 4-5 Milton Roadd
Gravesend

drawing title :

Proposed Shopfront Details

drawing title :			
Proposed Shopfront Details			
drawn: MV	chkd : SS	date:07.08.2024	
status: Conditions		scale: 1:10@A3	
proj no : 2531	drg no: 06	rev no:	