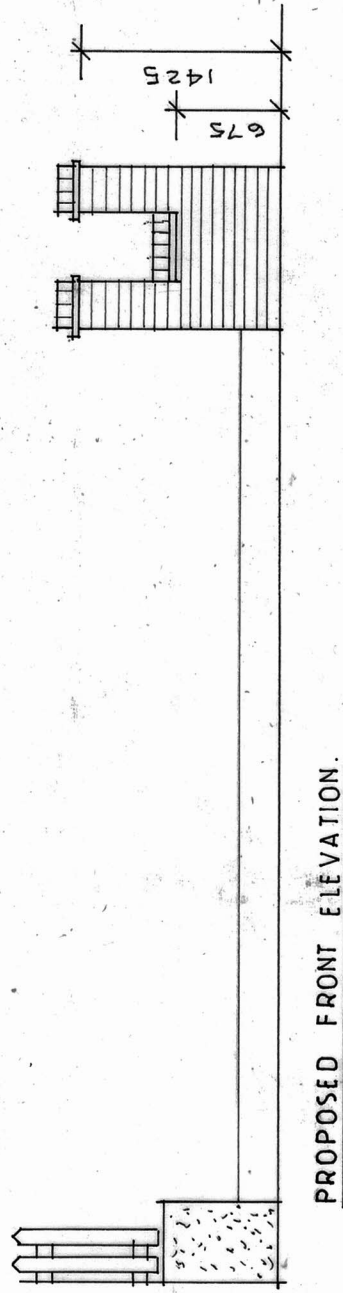
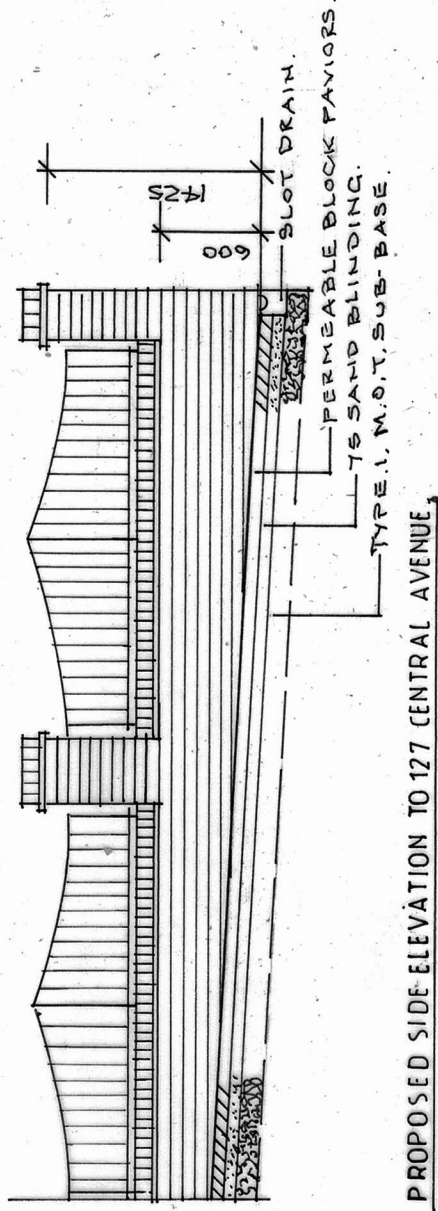
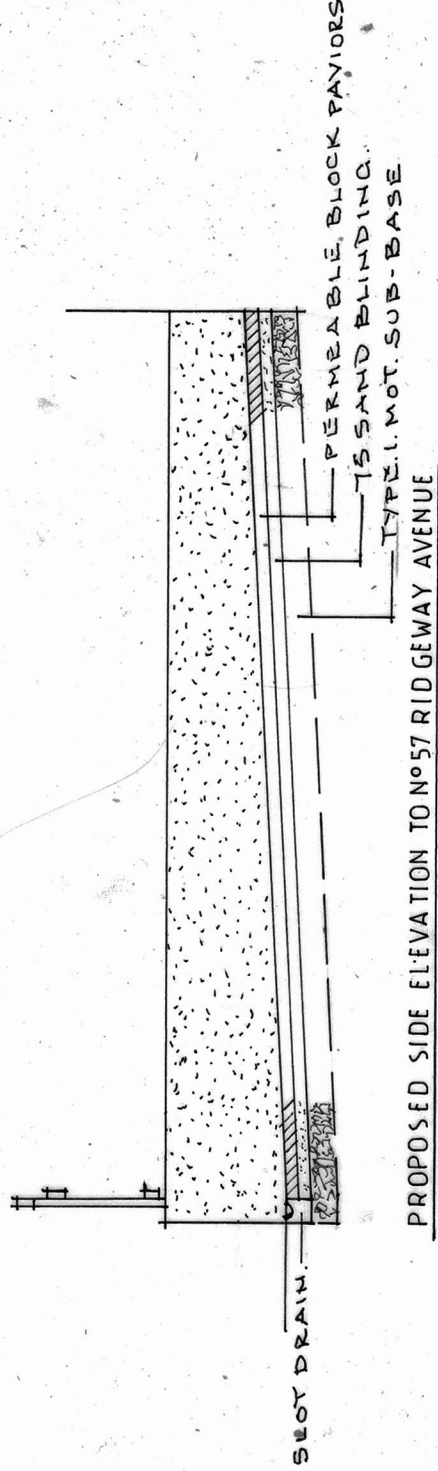


SCALE BAR: 1:50 METRES.

CLIENT			
JOB 59 RIDGEWAY AVENUE - GRAVESEND			
DRG PROPOSED ELEVATIONS			
DATE	SCALE	JOB N°	DRG N°
AUG.26.	1:50	26/41	WD.04.
REV.		REV.	