

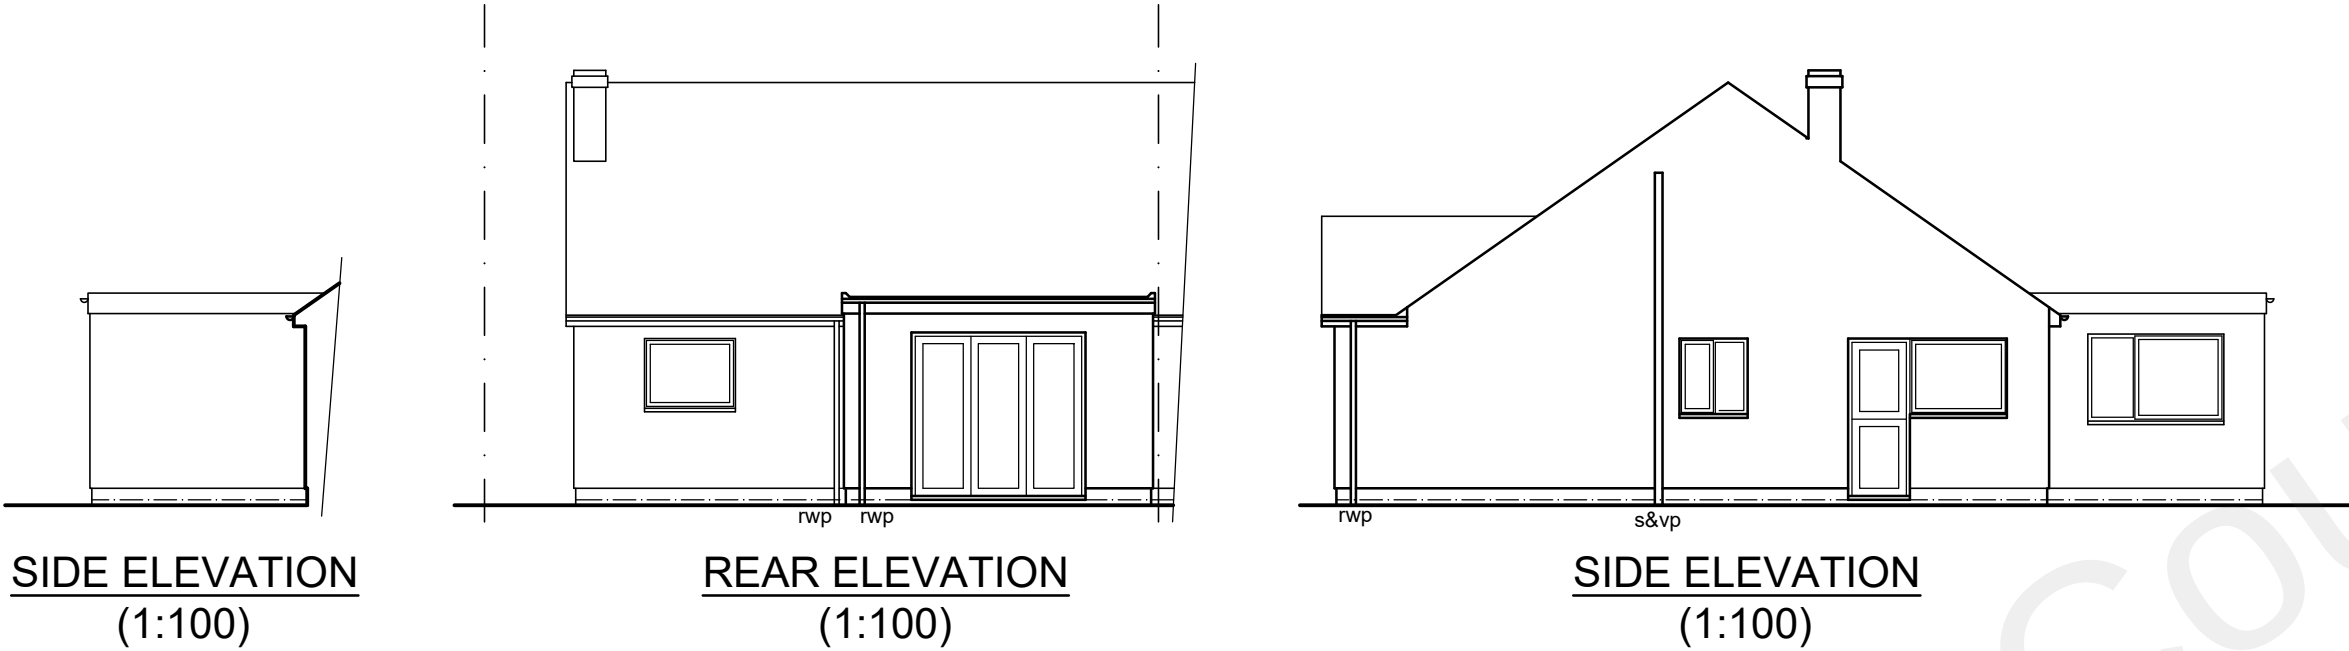


SCALE BAR @ 1:100

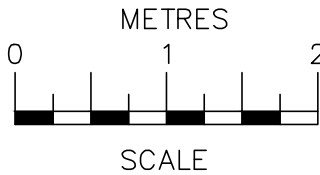

SCALE BAR @ 1:50

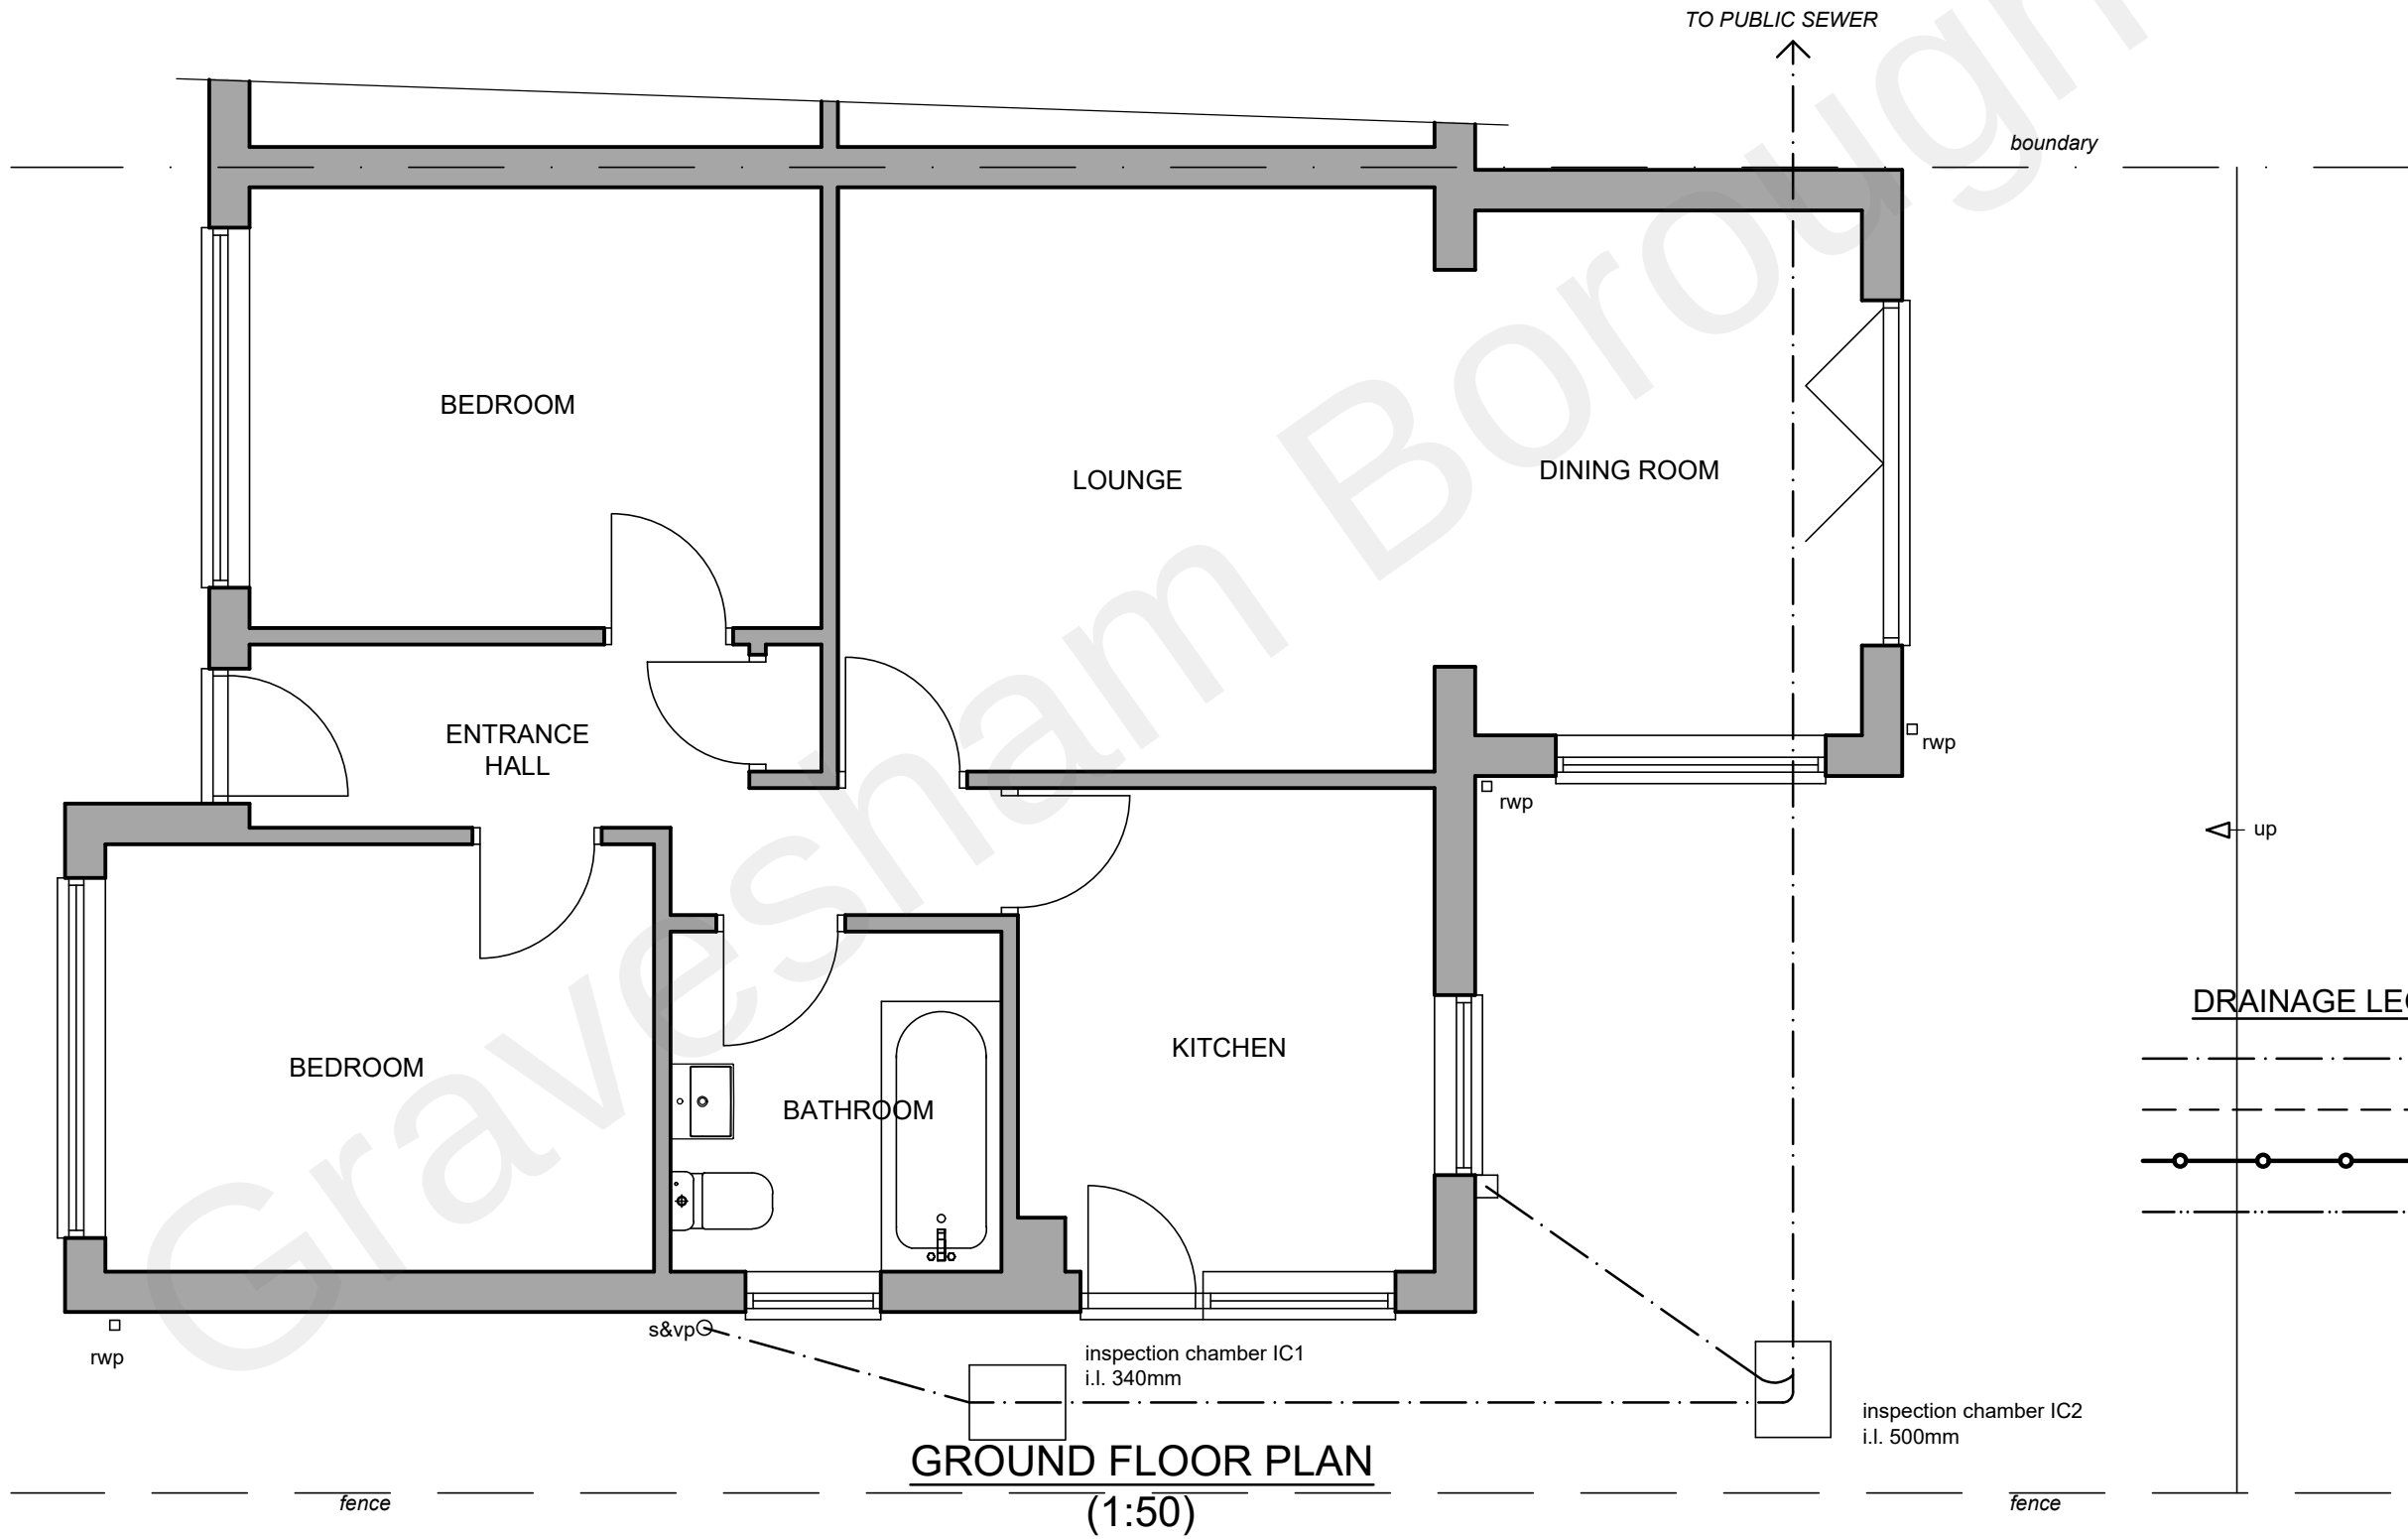

DRAINAGE LEGEND

- EXISTING 100mm PRIVATE DRAIN
- EXISTING PRIVATE DRAIN REMOVED
- EXISTING 100mm PUBLIC SEWER
- PROPOSED 100mm PRIVATE DRAIN

Penfold Project Services

Epmarket, Wrotham Road, Meopham, Kent, DA13 0JH
Telephone: 01474 816690
e-mail: apenfold448@btinternet.com

Job Title: **21 LEWIS ROAD
ISTEAD RISE
GRAVESEND
KENT
DA13 9JQ**

Dwg Title: **PLANS & ELEVATIONS
AS EXISTING**

Scale: 1:50 & 1:100 @ A2

Dwg No.: **01**

Date: January 2023