


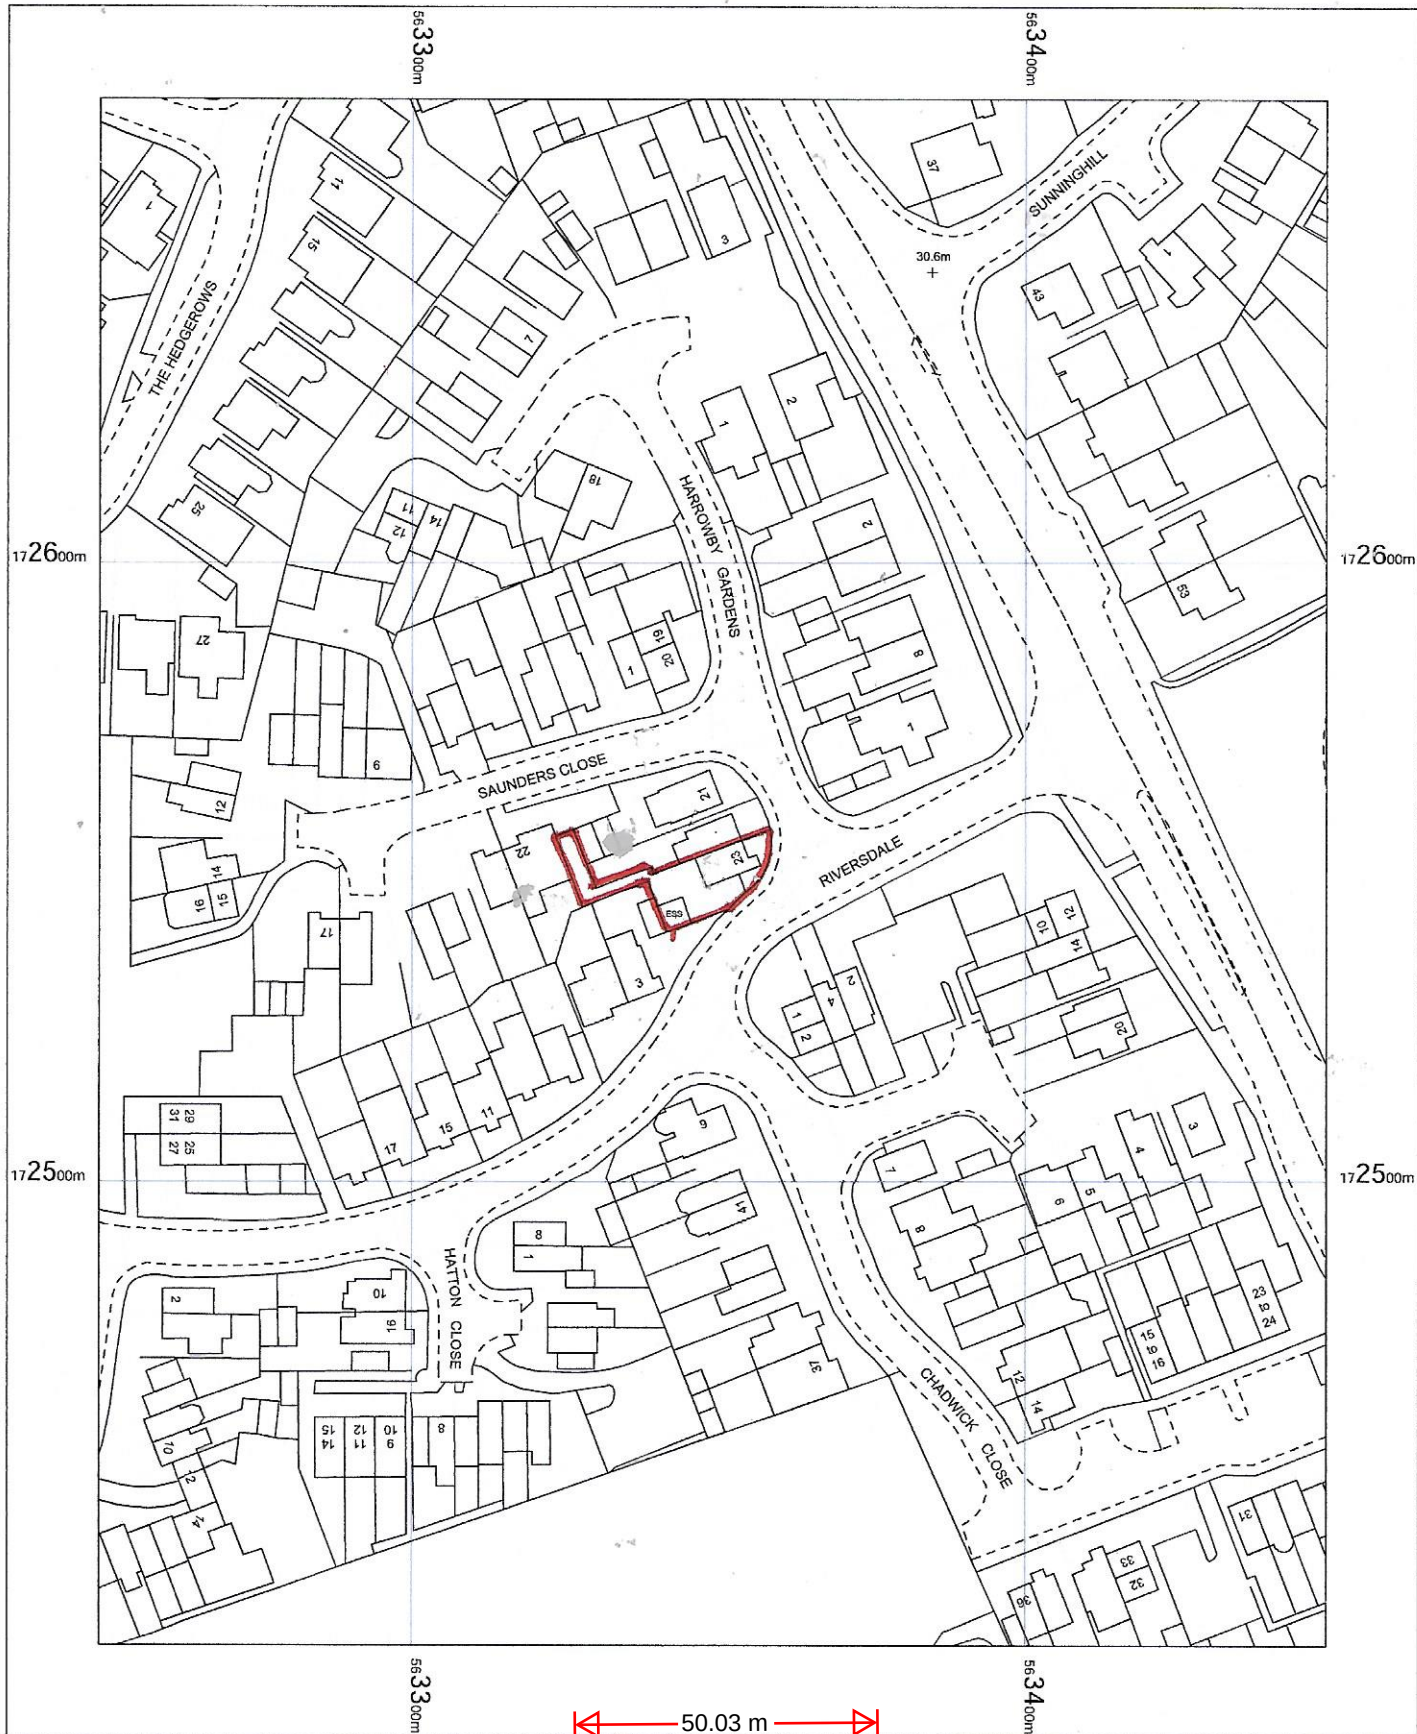


23 Harrowby gardens
Gravesend DA11 8SH

OS MasterMap 1250/2500/10000 scale
Wednesday, May 29, 2024, ID: CM-01167412
www.centremapslive.co.uk

1:1250 scale print at A4, Centre: 563349 E, 172550 N

©Crown Copyright Ordnance Survey. Licence no.
AC0000849896

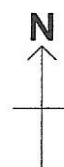

**CENTRE
MAPS
LIVE.**

FOR A BETTER POINT OF VIEW