

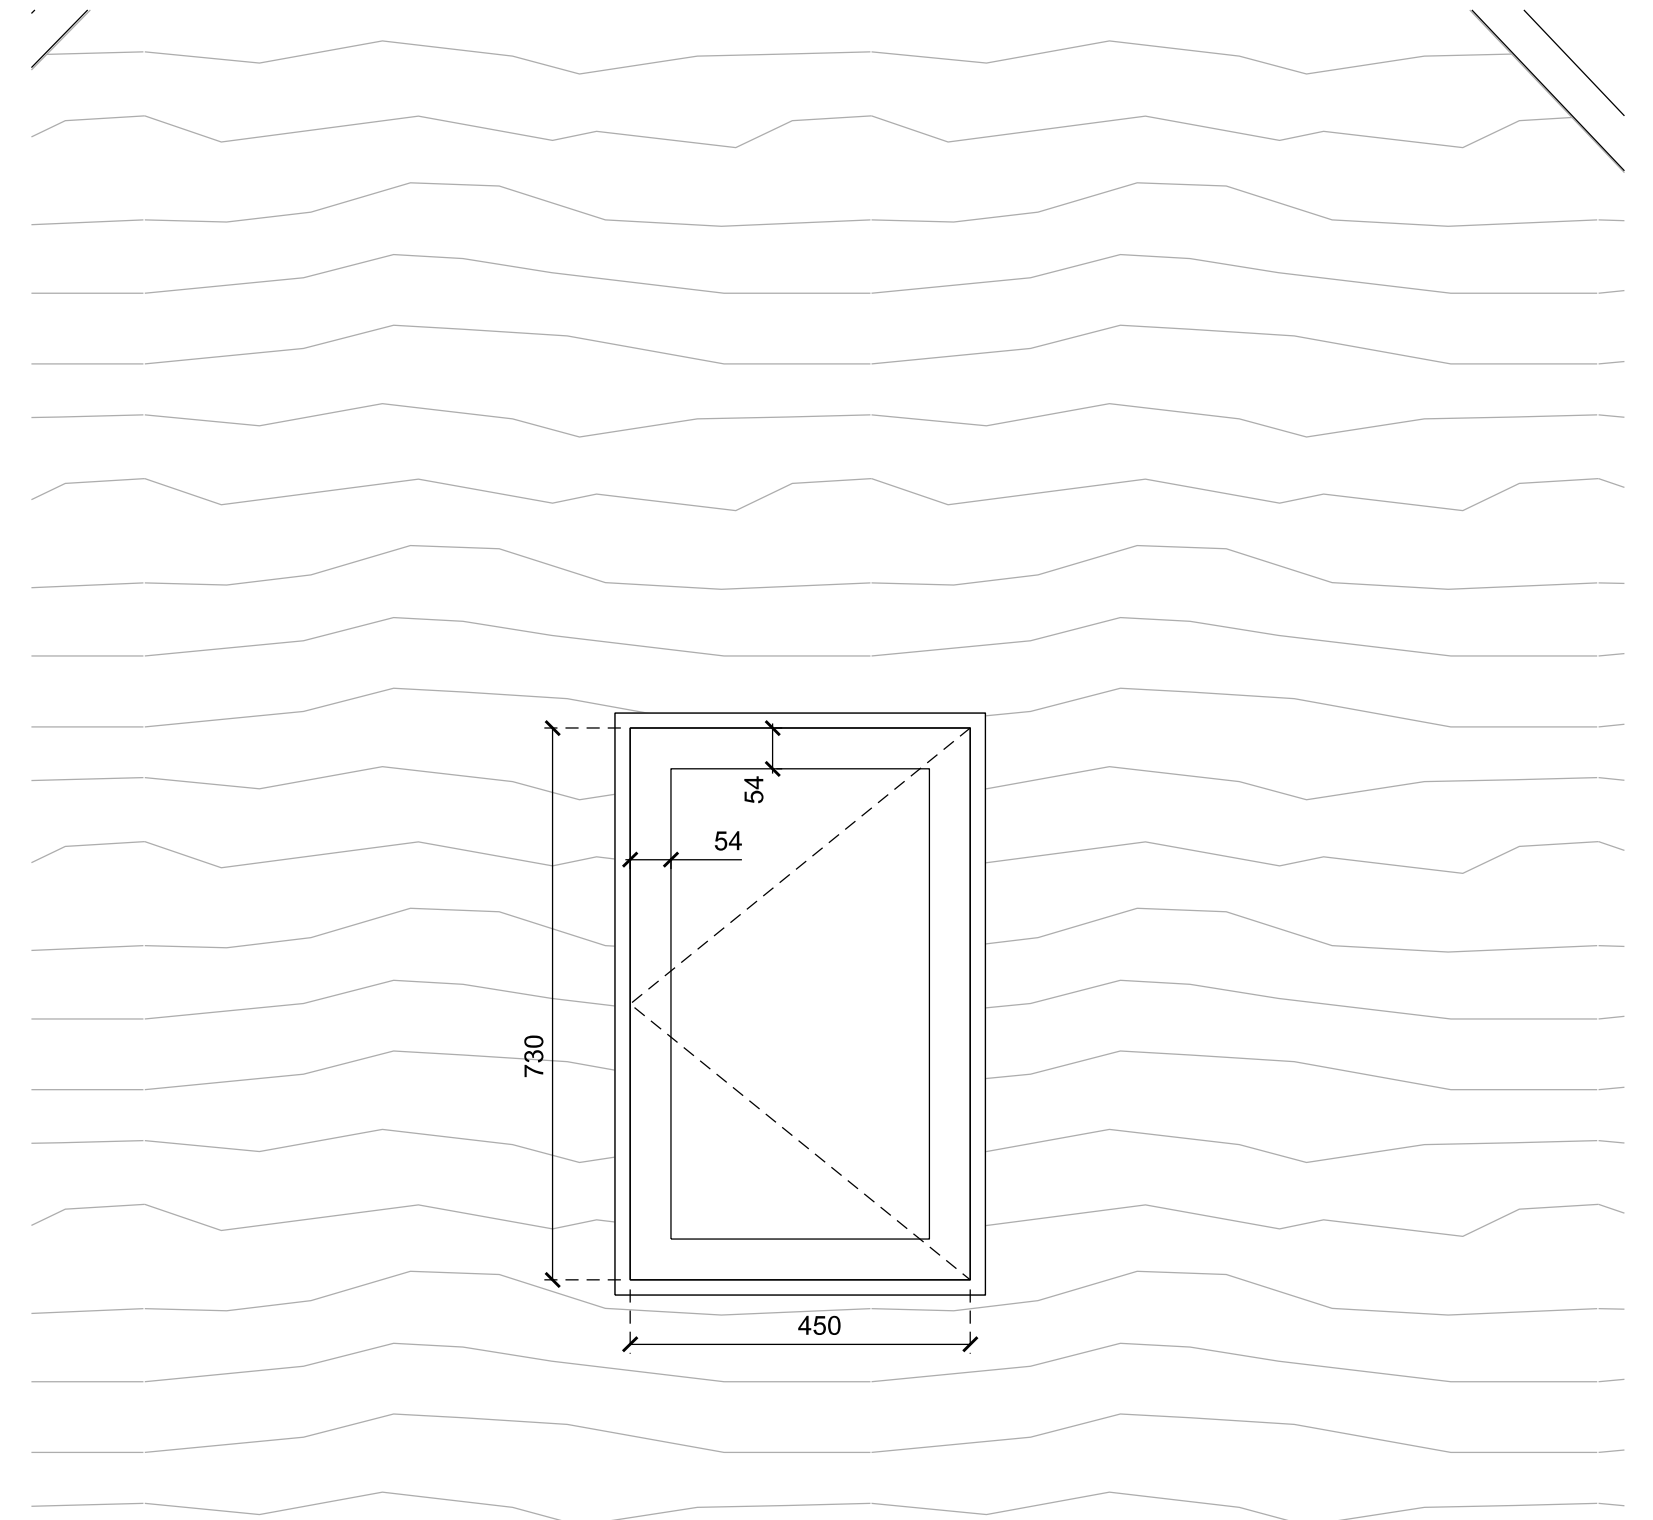
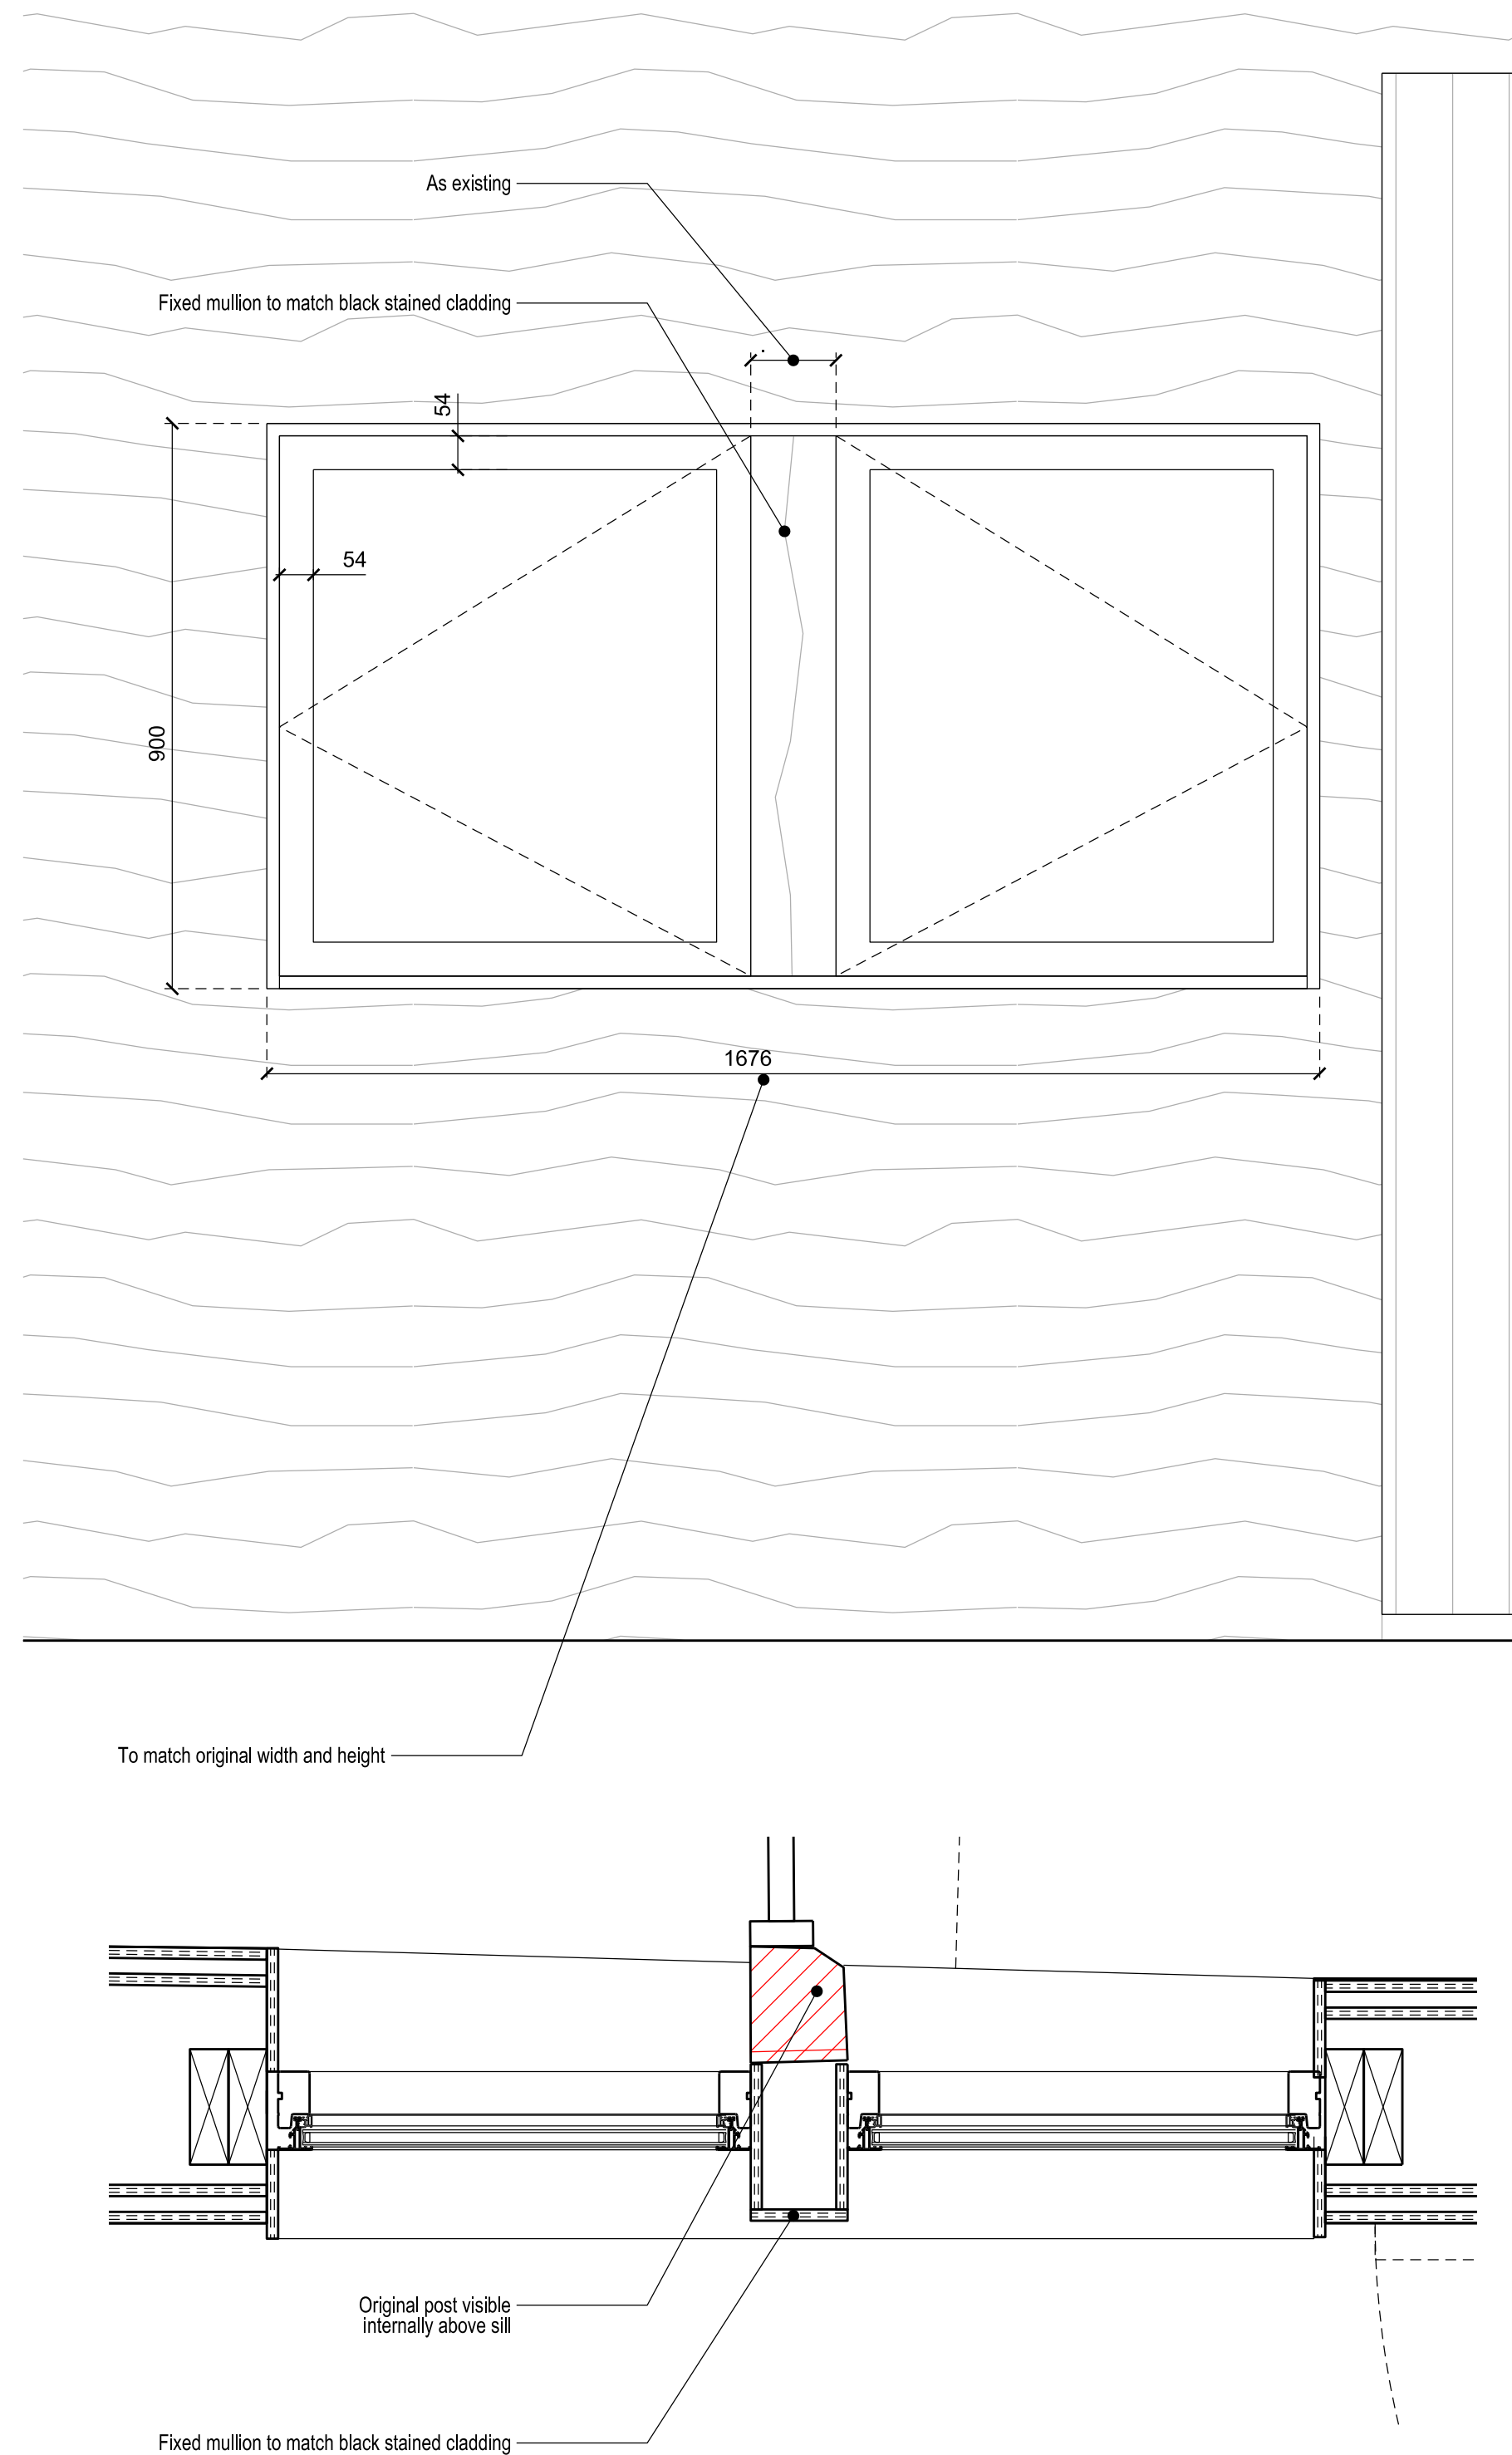


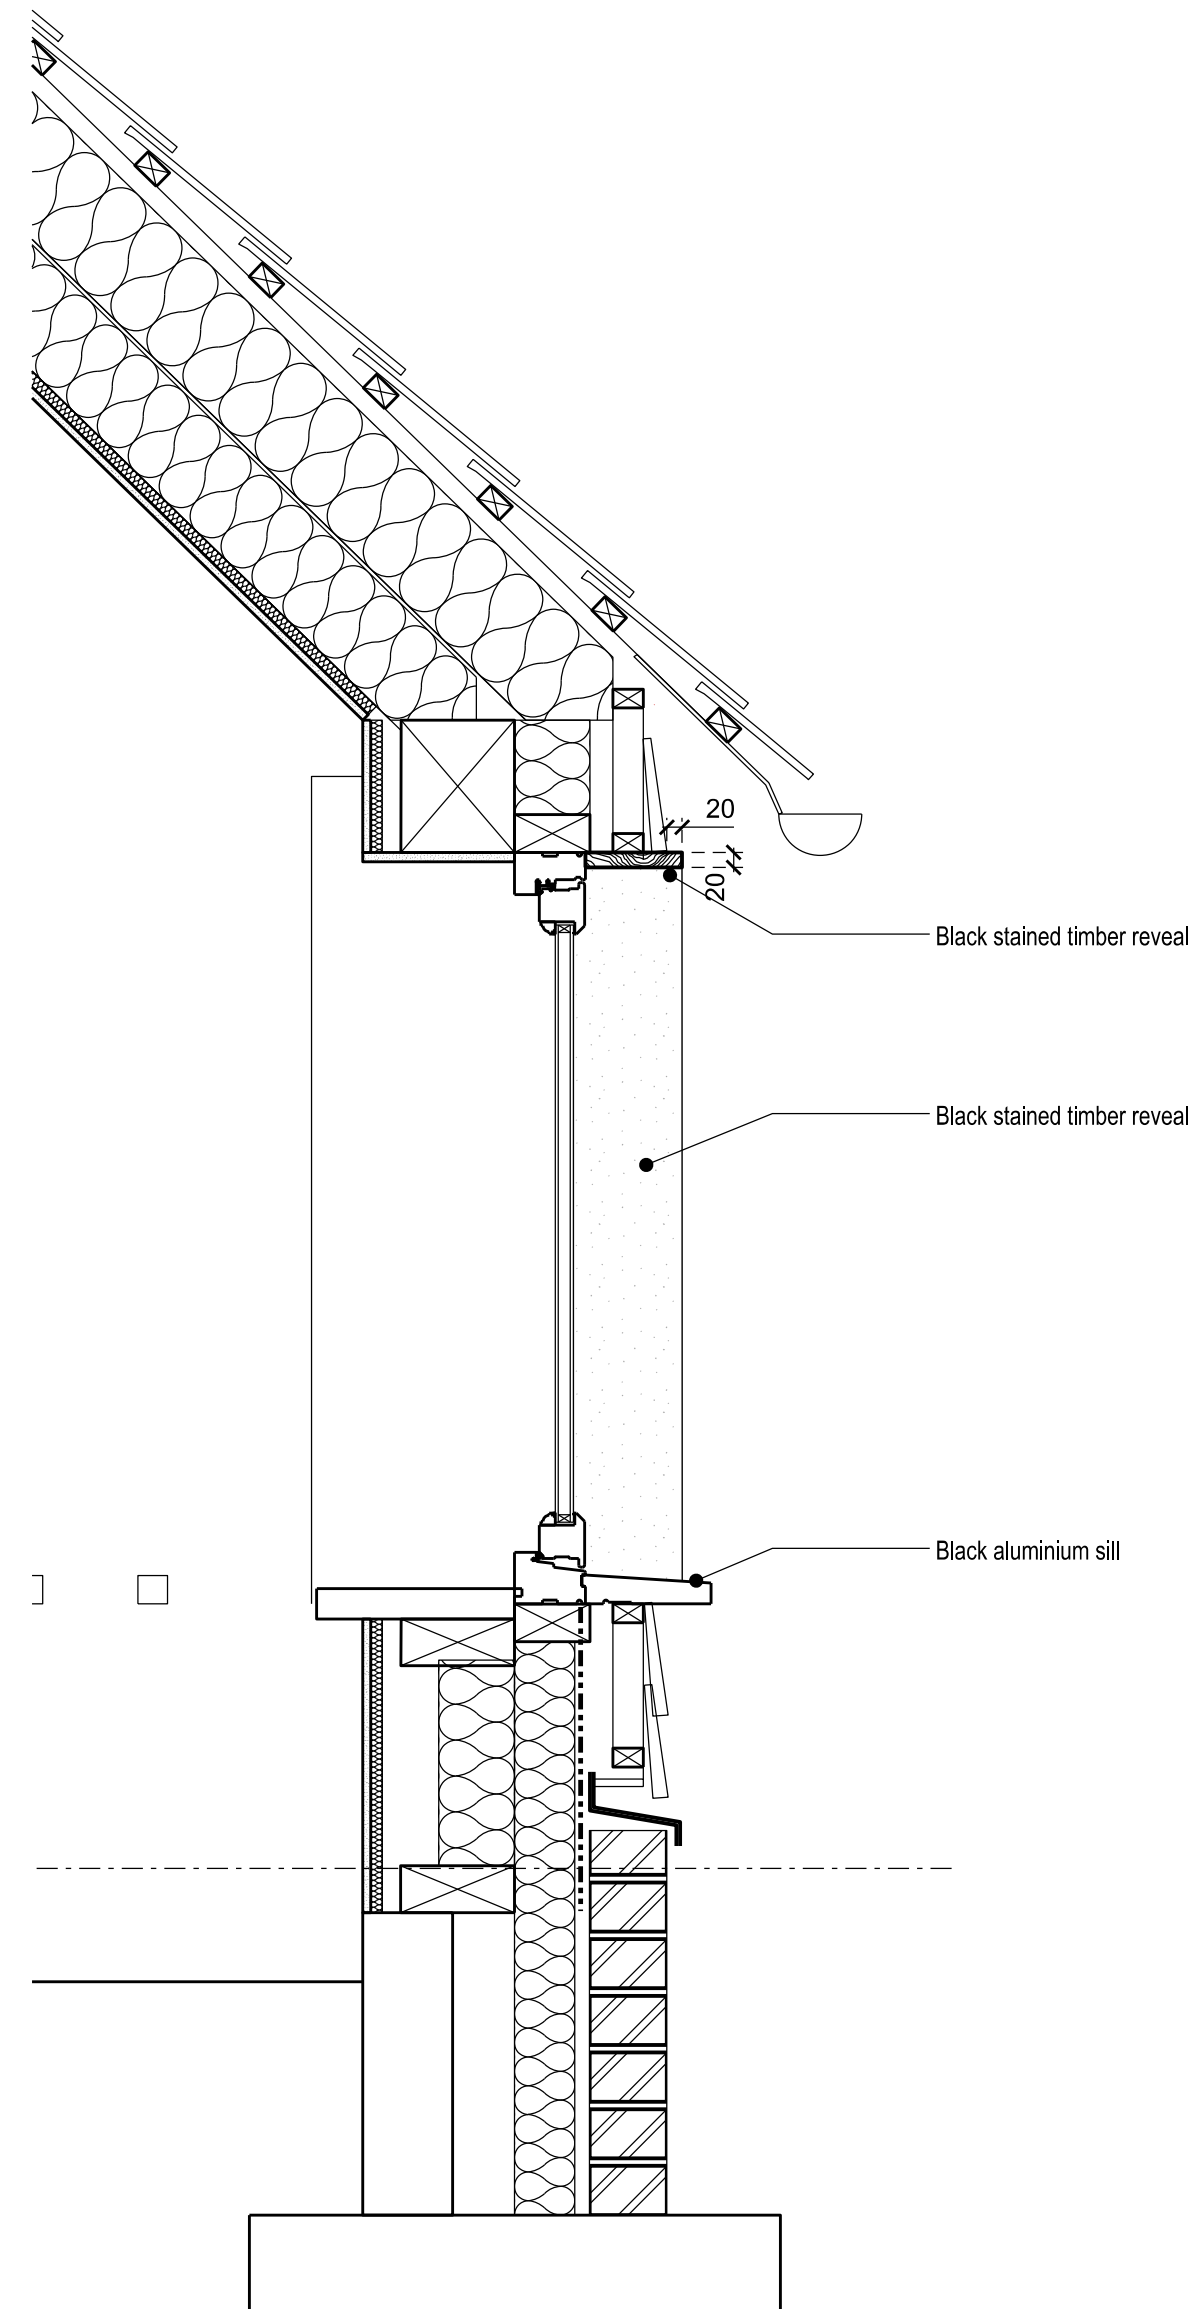

01 TYPICAL WINDOW SECTION


02 BEDROOM AND STAIRCASE GF.W.05

03 MEZZANINE WINDOW 01.W.01

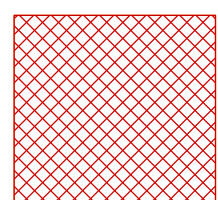

Historic Structure

SCALE BAR
1:10@A1 (or 1:20@A3)

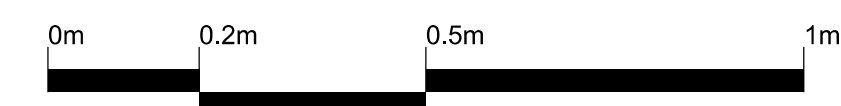

revision	date	amendment
P02	15.07.22	Scale bar amended
P01	12.07.22	Planning submission - First Issue

- Do not scale from this drawing
- All dimensions to be checked on site by the Contractor
- And such dimensions to be their responsibility
- Report all drawing errors and omissions to the Architect
- All dimensions in millimeters unless noted otherwise
- If in doubt ask Contract Administrator

job title
BAILIFFS BARN, CAMER PARK

drawing title/location
Window Details - GF.W.05 & 01.W.01

status
PLANNING APPLICATION

scale
1:10 @ A1 (or 1:20 @ A3)

job no	element	drawing no.	revision
A0220	PL	704	P01