

Notes:

Do not scale from this drawing, unless for planning purposes.


All measurements and levels shown are to be checked before work commences.

All building work is to comply with current Building Regulations & British Standards and to manufacturers specifications if noted.

All structural elements shown are a guide only and are to be verified by a Structural Engineer and/or Building Control Authorities prior to construction.


Cadscapes Ltd. accept no responsibility for the structural integrity of the structure before, during and after construction.

Cadscapes Ltd. accept no responsibility for the construction in the vicinity of property boundaries and party walls. Clients should be aware of the principles of the 'Party Wall Act 1996' and undertake relevant agreements before construction commences.

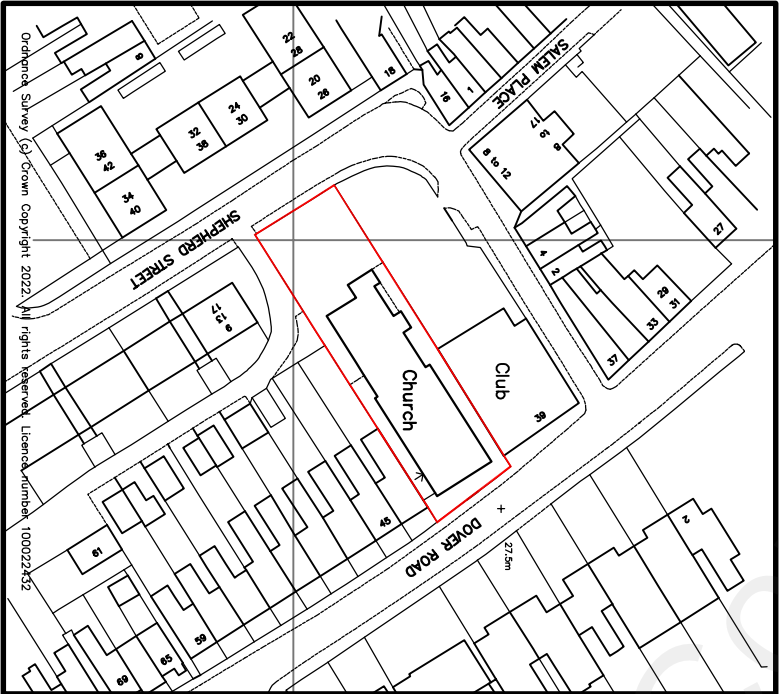


Site Location Plan

scale 1:1250

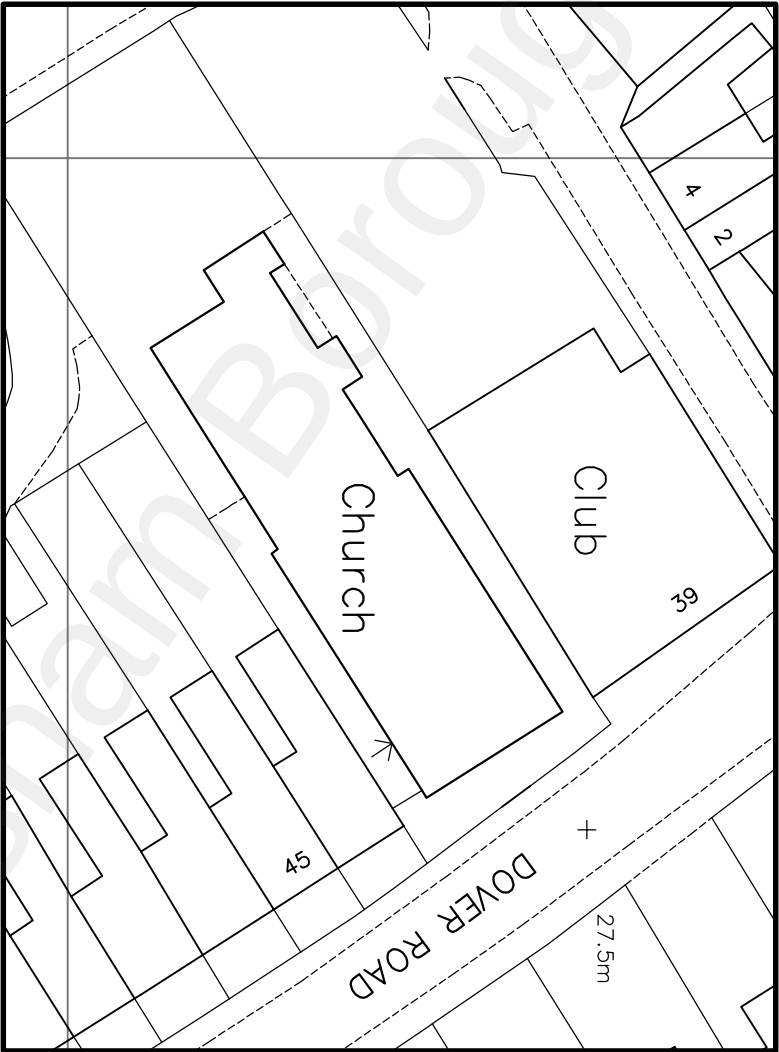

Block Plan

scale 1:500

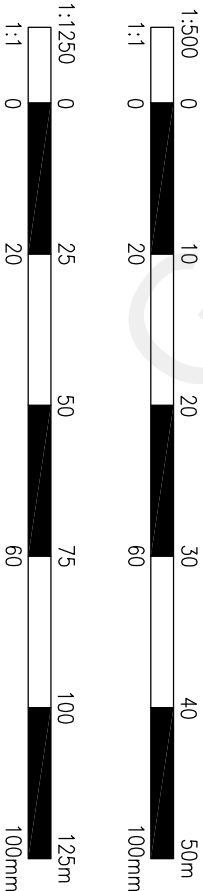

Cadscapes architectural design 40 Knowle Road, Penenden Heath, Maidstone, Kent ME14 2BB tel: 01622 683512 enquiries@cadscapes.co.uk www.cadscapes.co.uk	Project	Reinstatement of Front Windows URC Church 41 Dover Road Northfleet, Kent		Drawing Title	Site Location & Block Plans		Notes	This drawing and all design work are the copyright property of Cadscapes Ltd.	
			Scale	Date	Drawn	Checked		Rev	
			as shown A3	Dec 22	SCB			Drawing No. PA/22/065/004	