



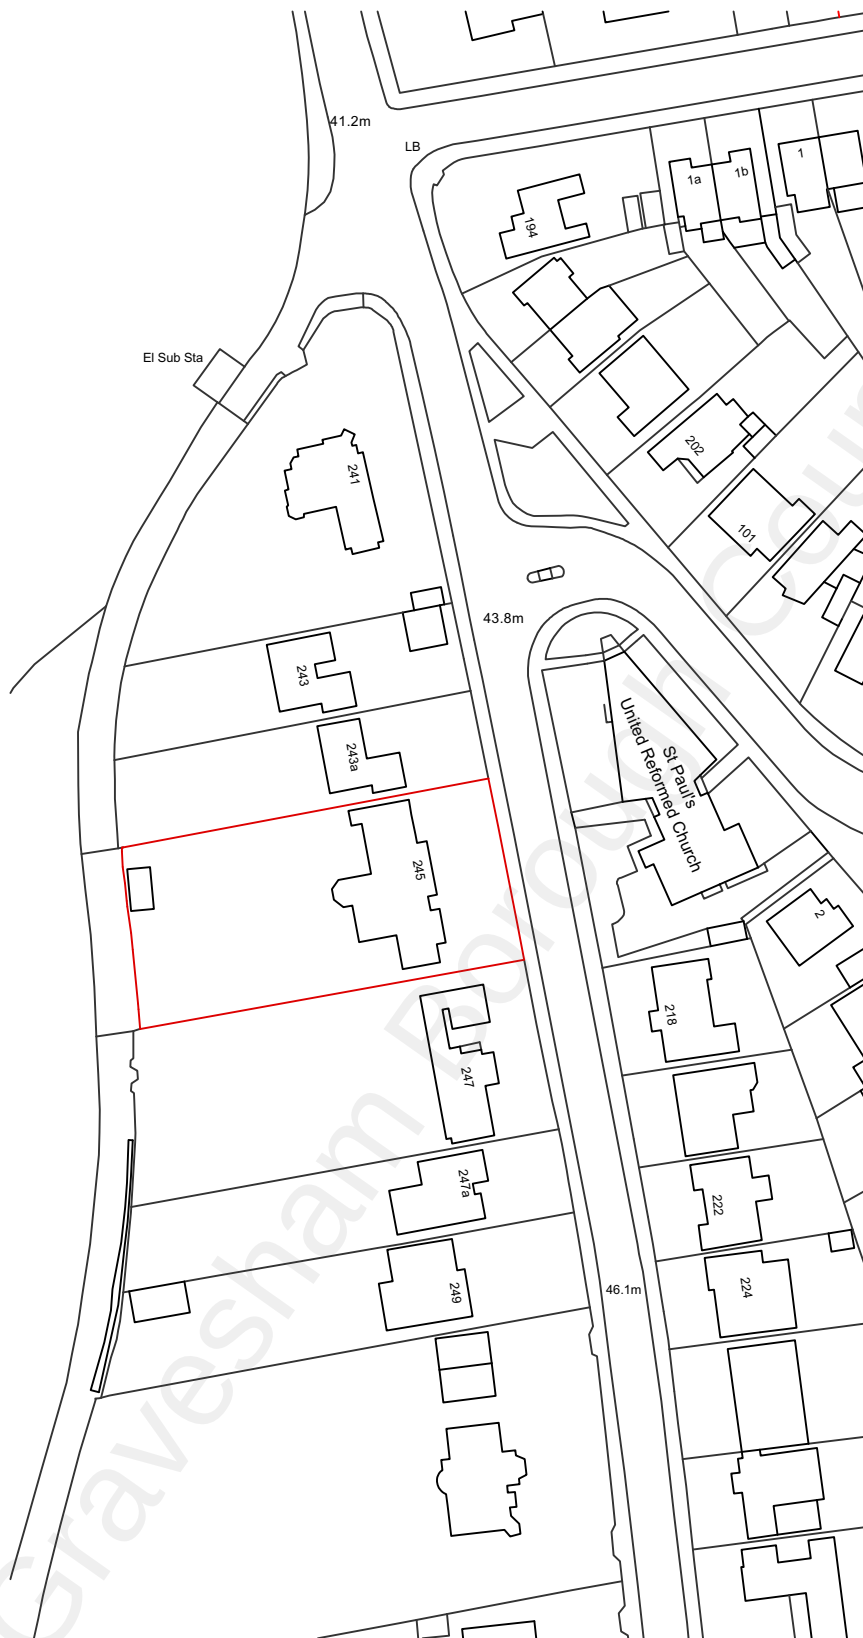

Ordnance Survey, (c) Crown Copyright 2021. All rights reserved. Licence number 100022432

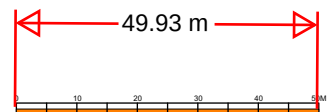

No.	Date:	Revision Notes:	Revised By:
A	09/11/2021		
B	15/11/2021		



Client
MR DAVID BRADDON

Project
RESIDENTIAL DEVELOPMENT
245 SINGLEWELL ROAD
GRAVESEND
KENT
DA11 7RN

Drawing
SITE LOCATION

Dwg No. Scale
21 DBSR SL1 1:1250@A4

Status Drawn
PLANNING EG

Revision Date
B 26.07.21