


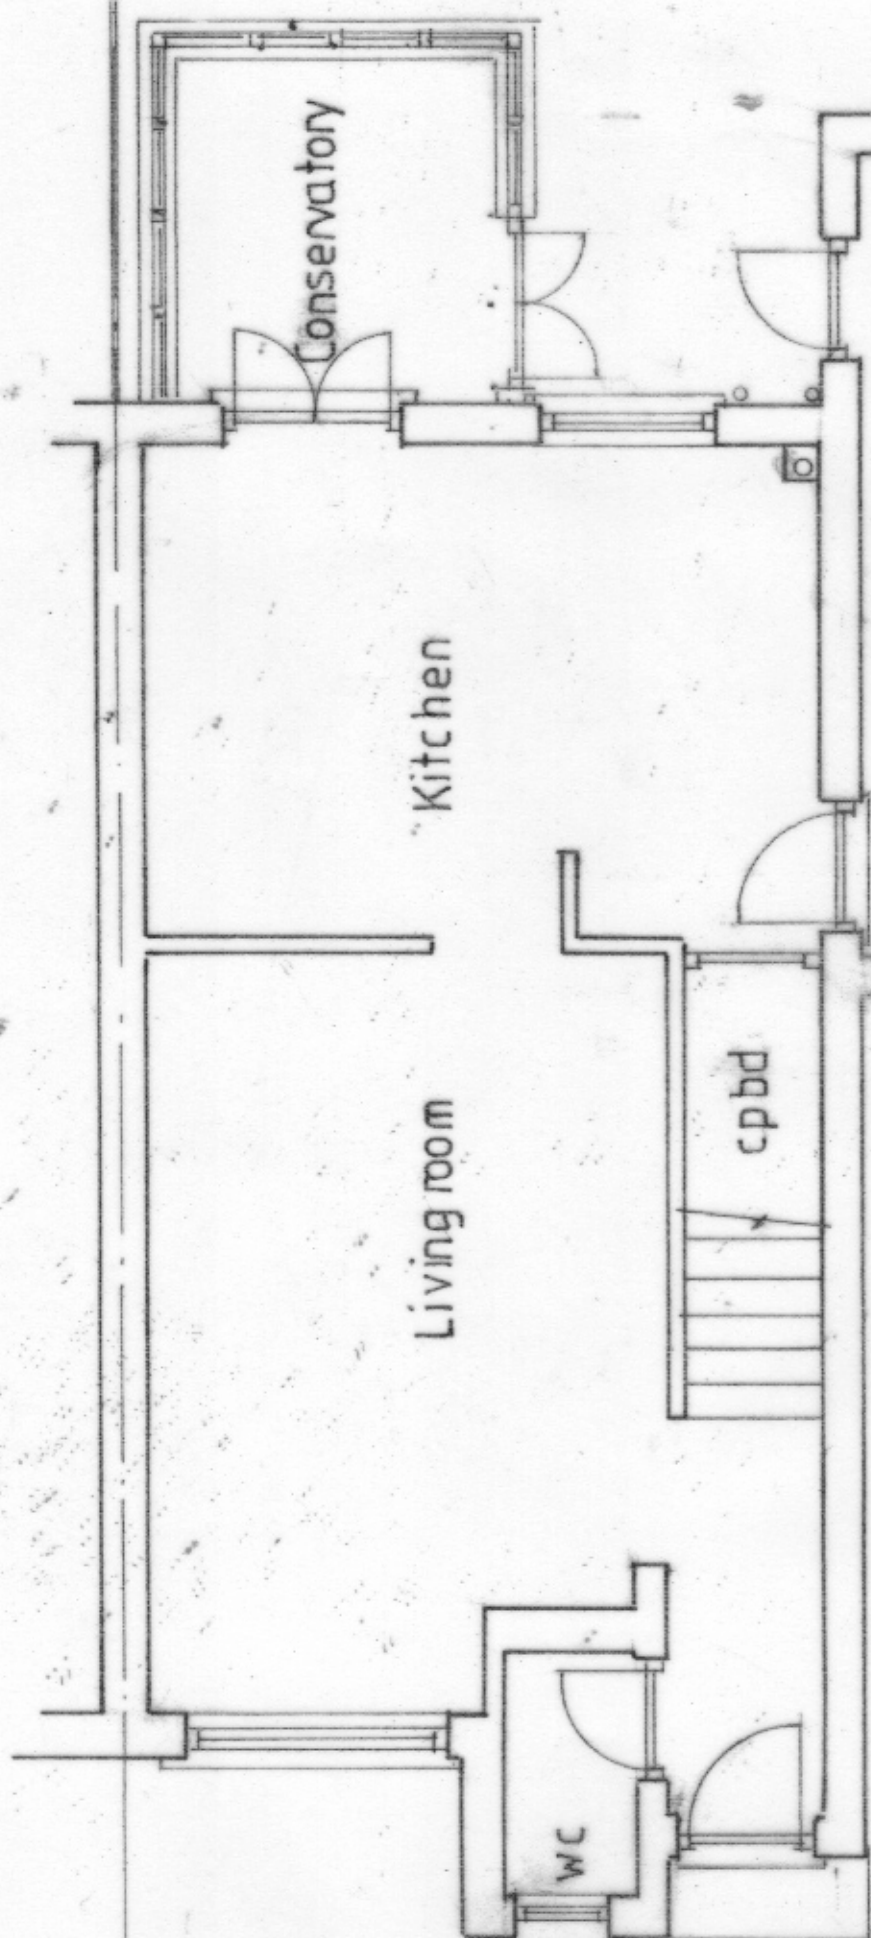

Ground Floor Plan

Rev:



PROPOSED SINGLE STOREY REAR AND SIDE EXTENSION
MR N SUDDI 42 HAIG GARDENS GRAVESEND DA12 1NE
1:50 @ A3 160526/1 OF 7 M41² EXISTING GROUND FLOOR PLAN



WESTLEIGH DESIGN