


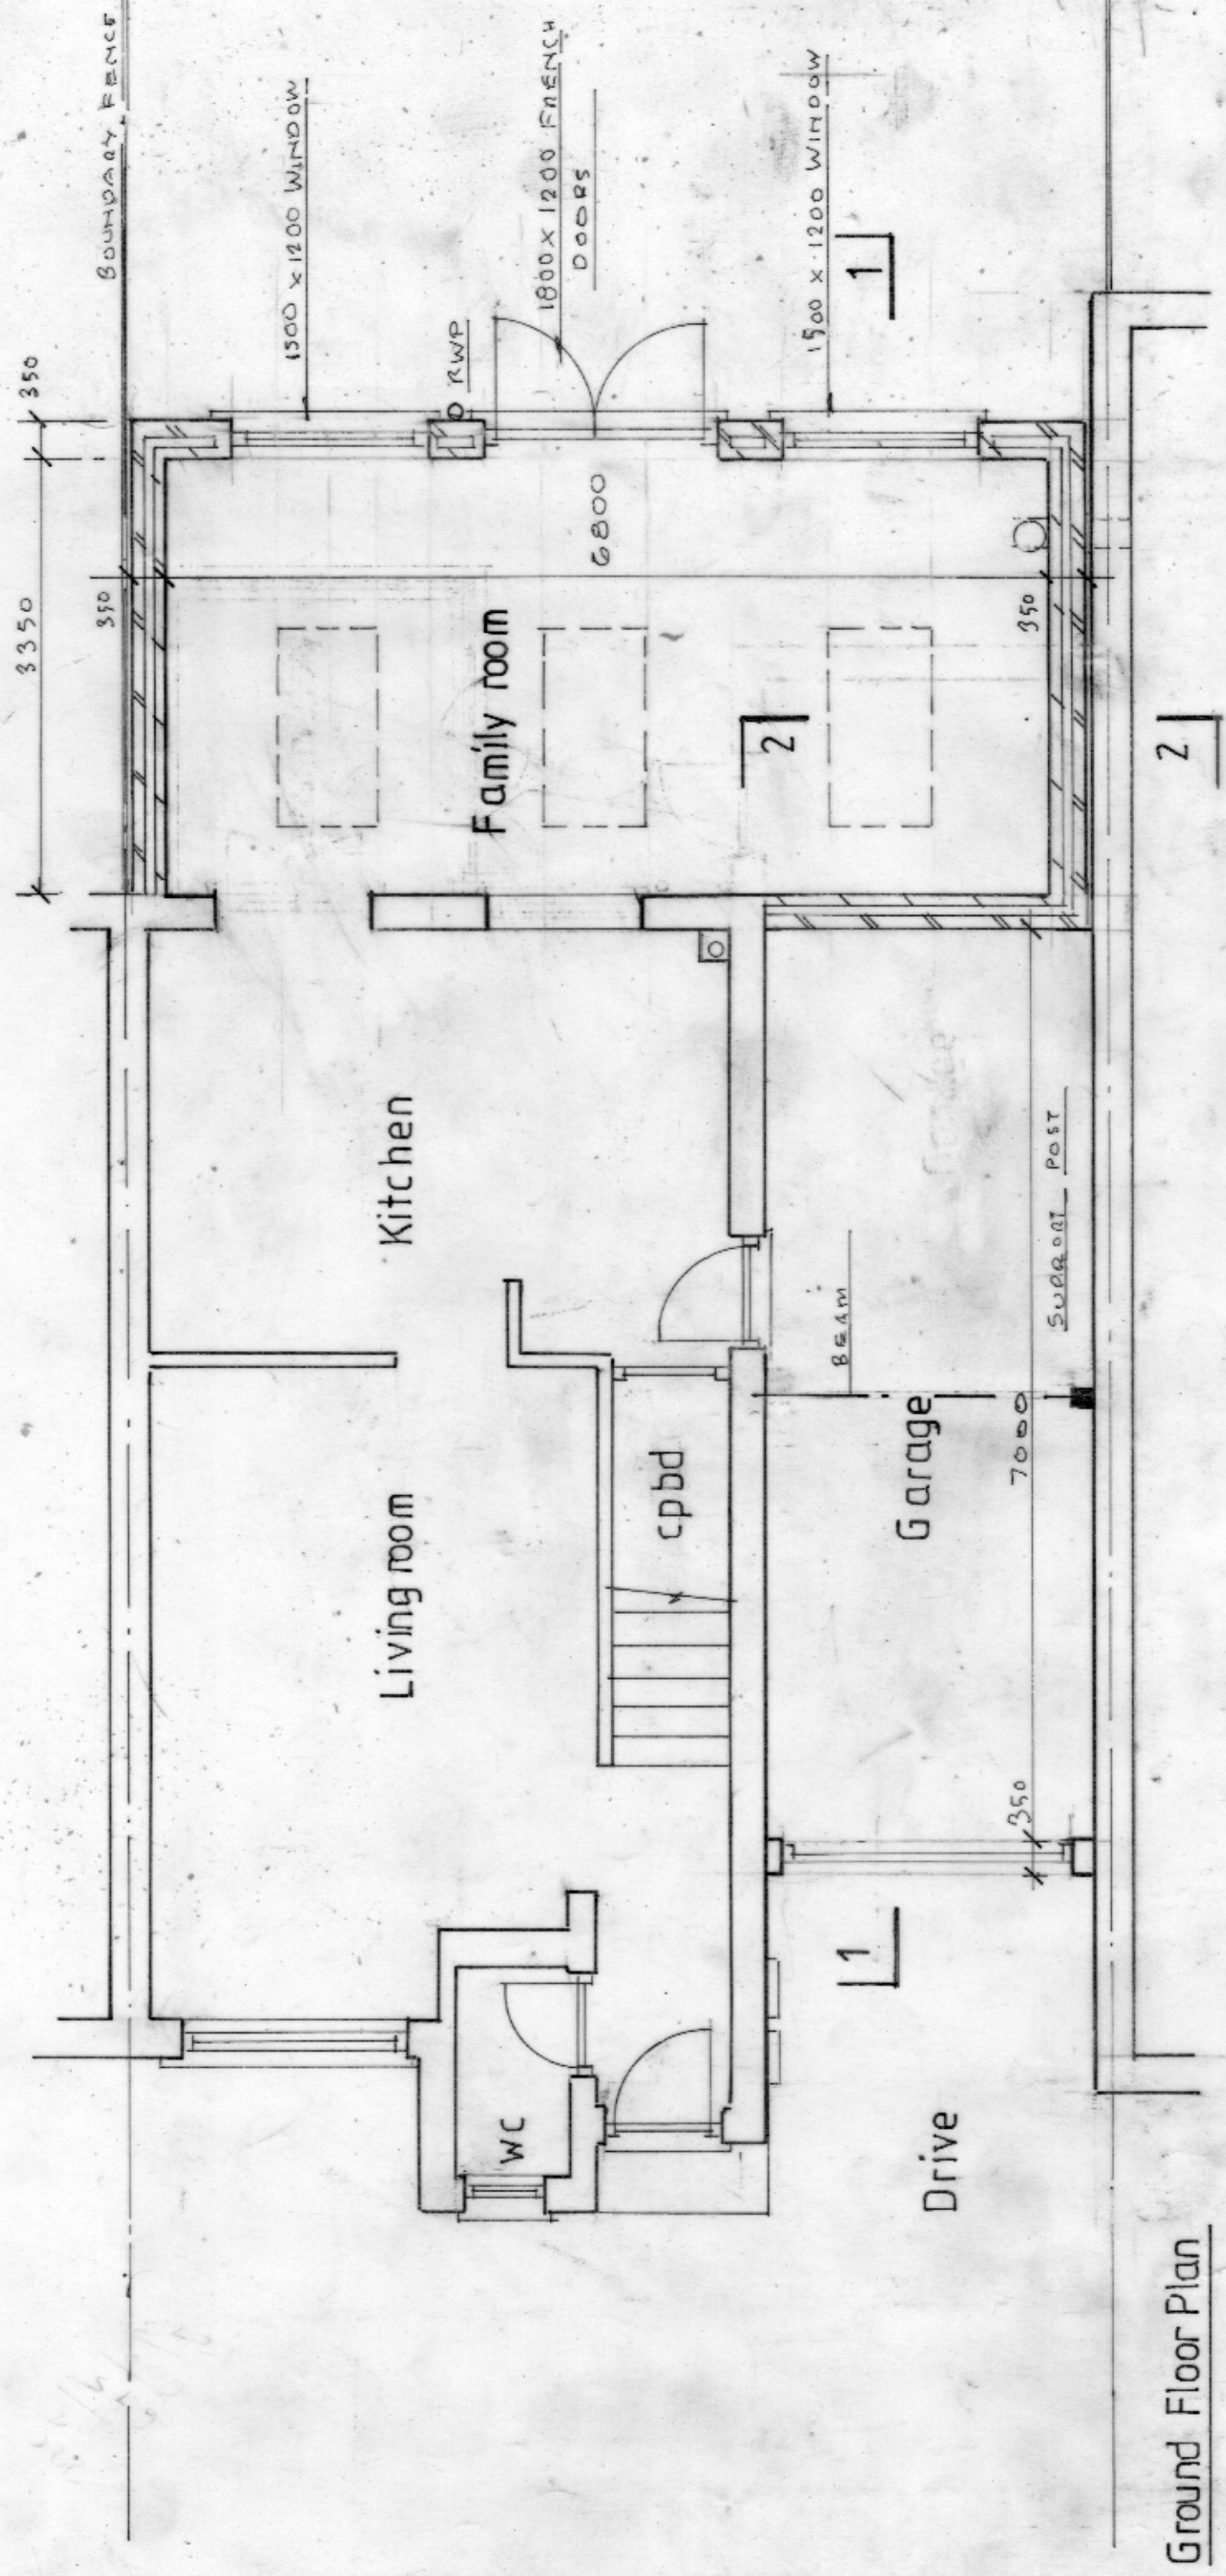


Ground Floor Plan

Rev: _____

LABC Building Excellence AWARDS 2018 Regional Winner

PROPOSED SINGLE STOREY REAR AND SIDE EXTENSION
 MR N SUDDI 42 HAIG GARDENS GRAVESEND DA12 1NE
 1:50 @ A3 160526/4 OF 7 M41³ PROPOSED GROUND FLOOR PLAN

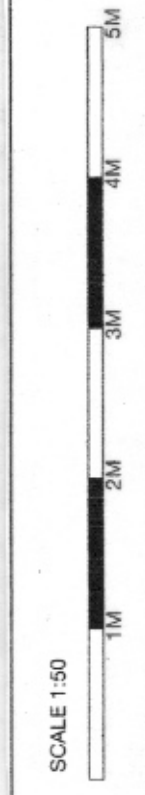

WESTLEIGH DESIGN