
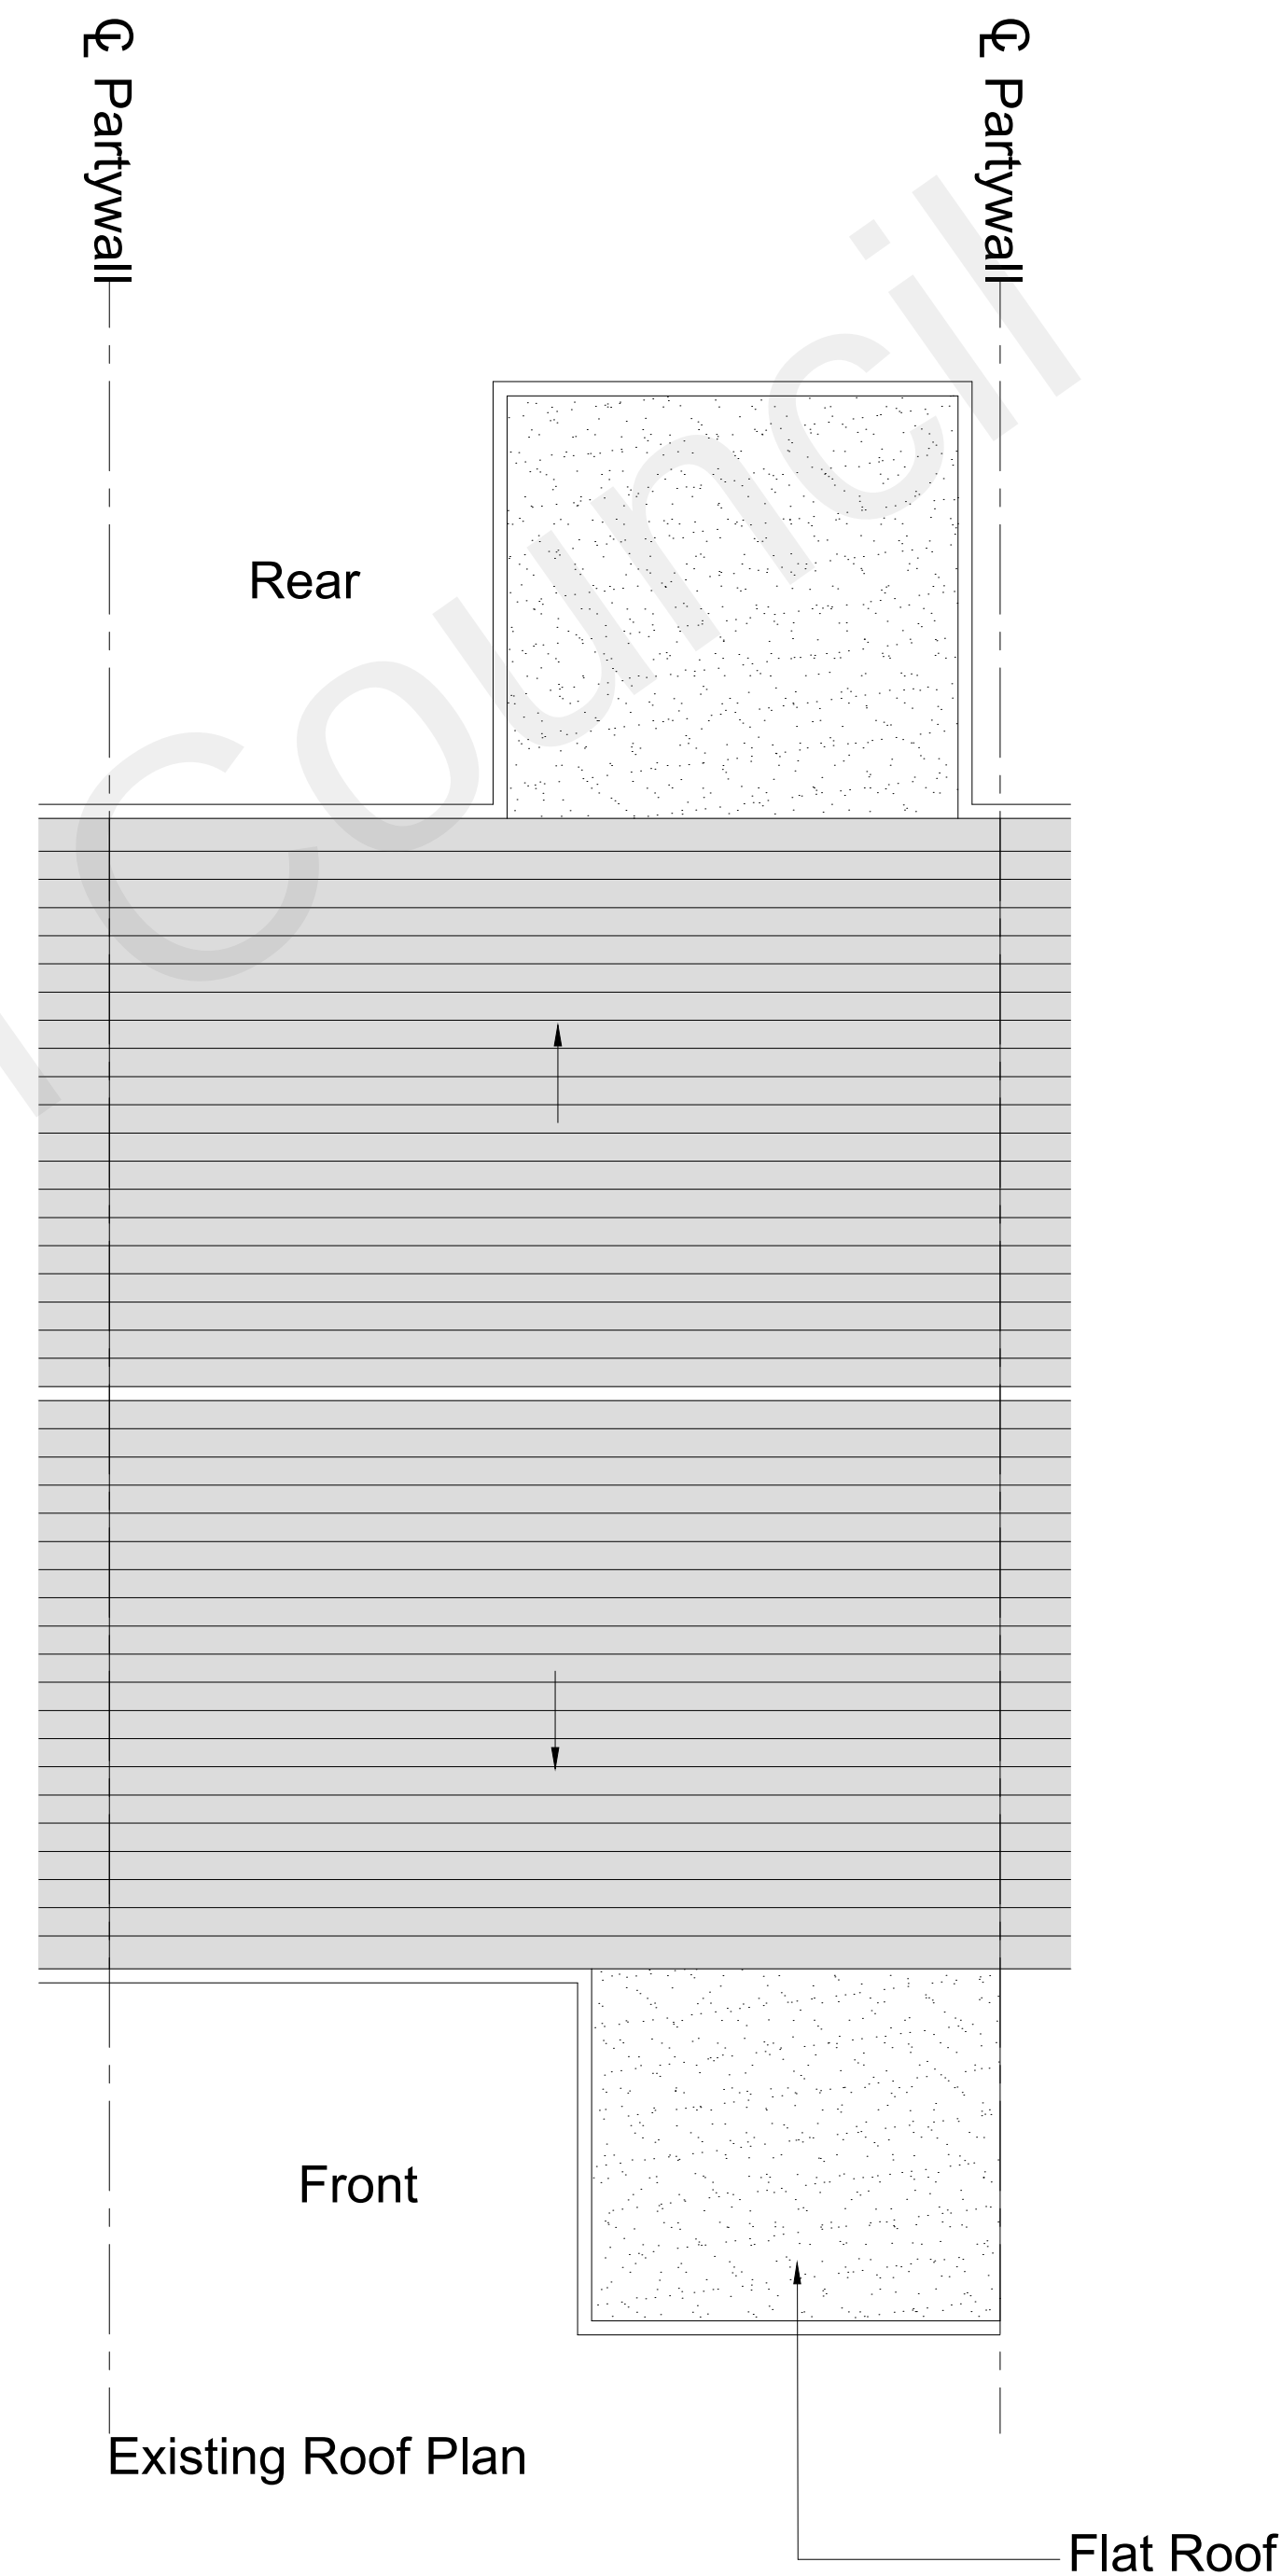
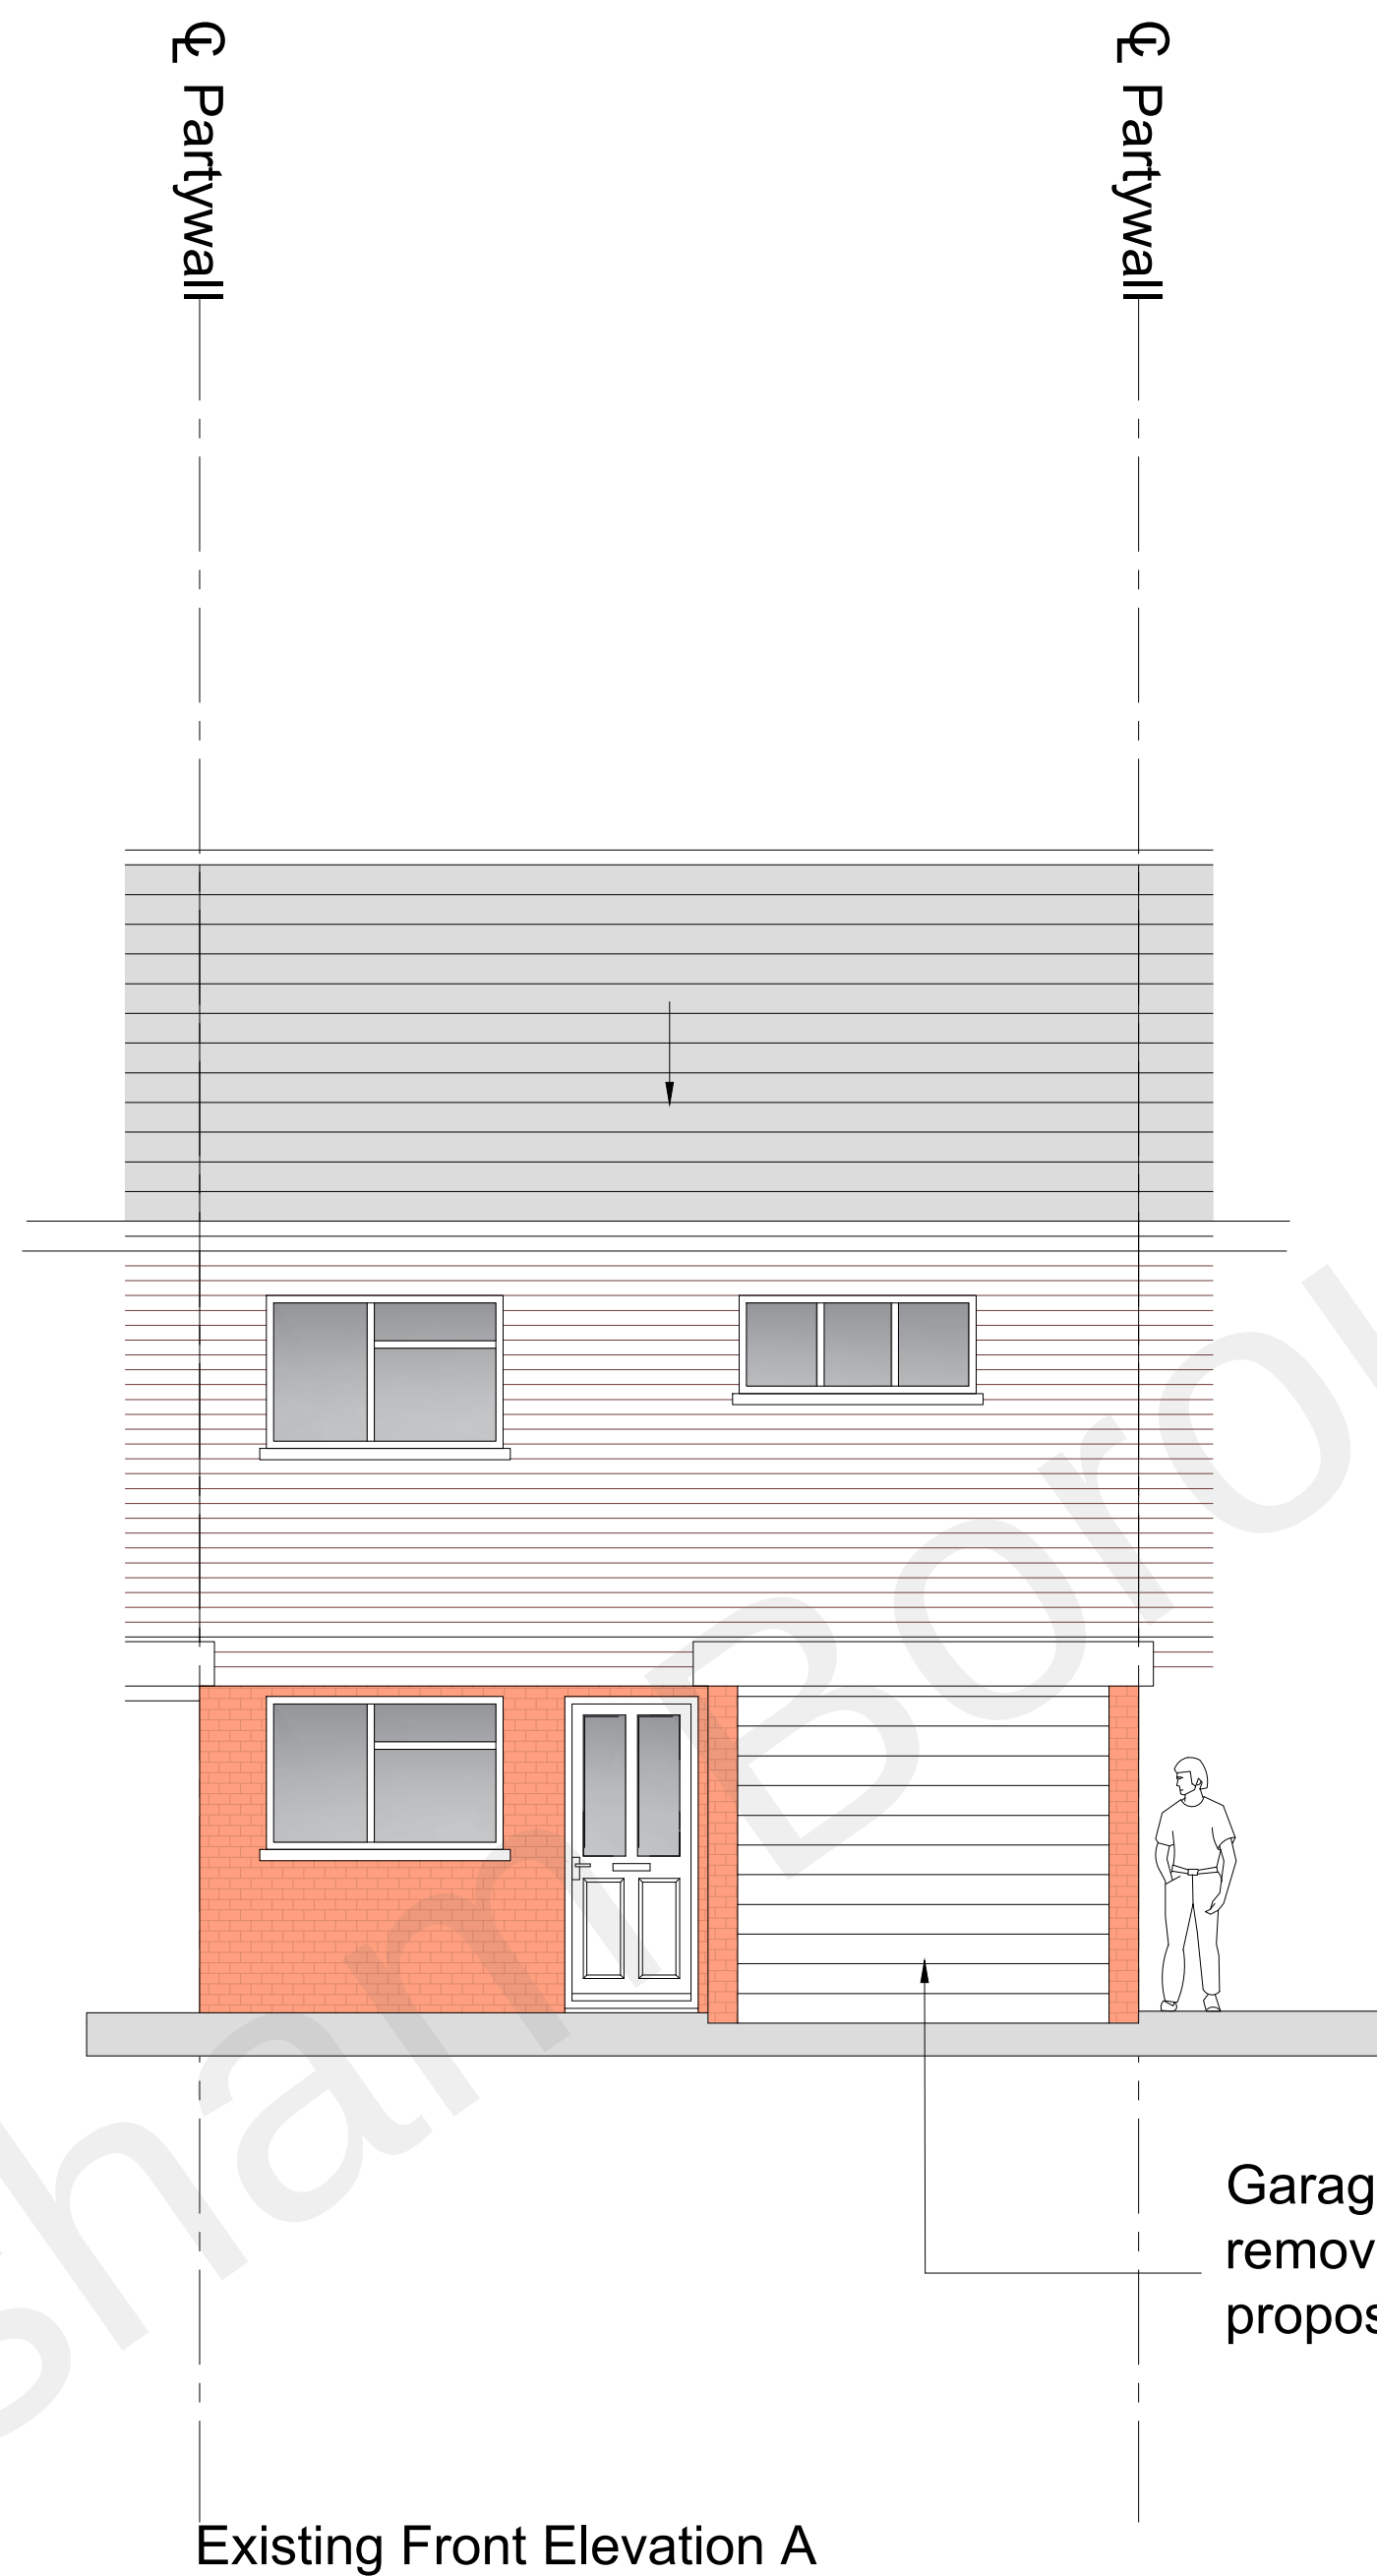
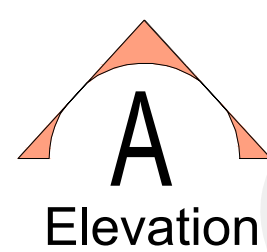
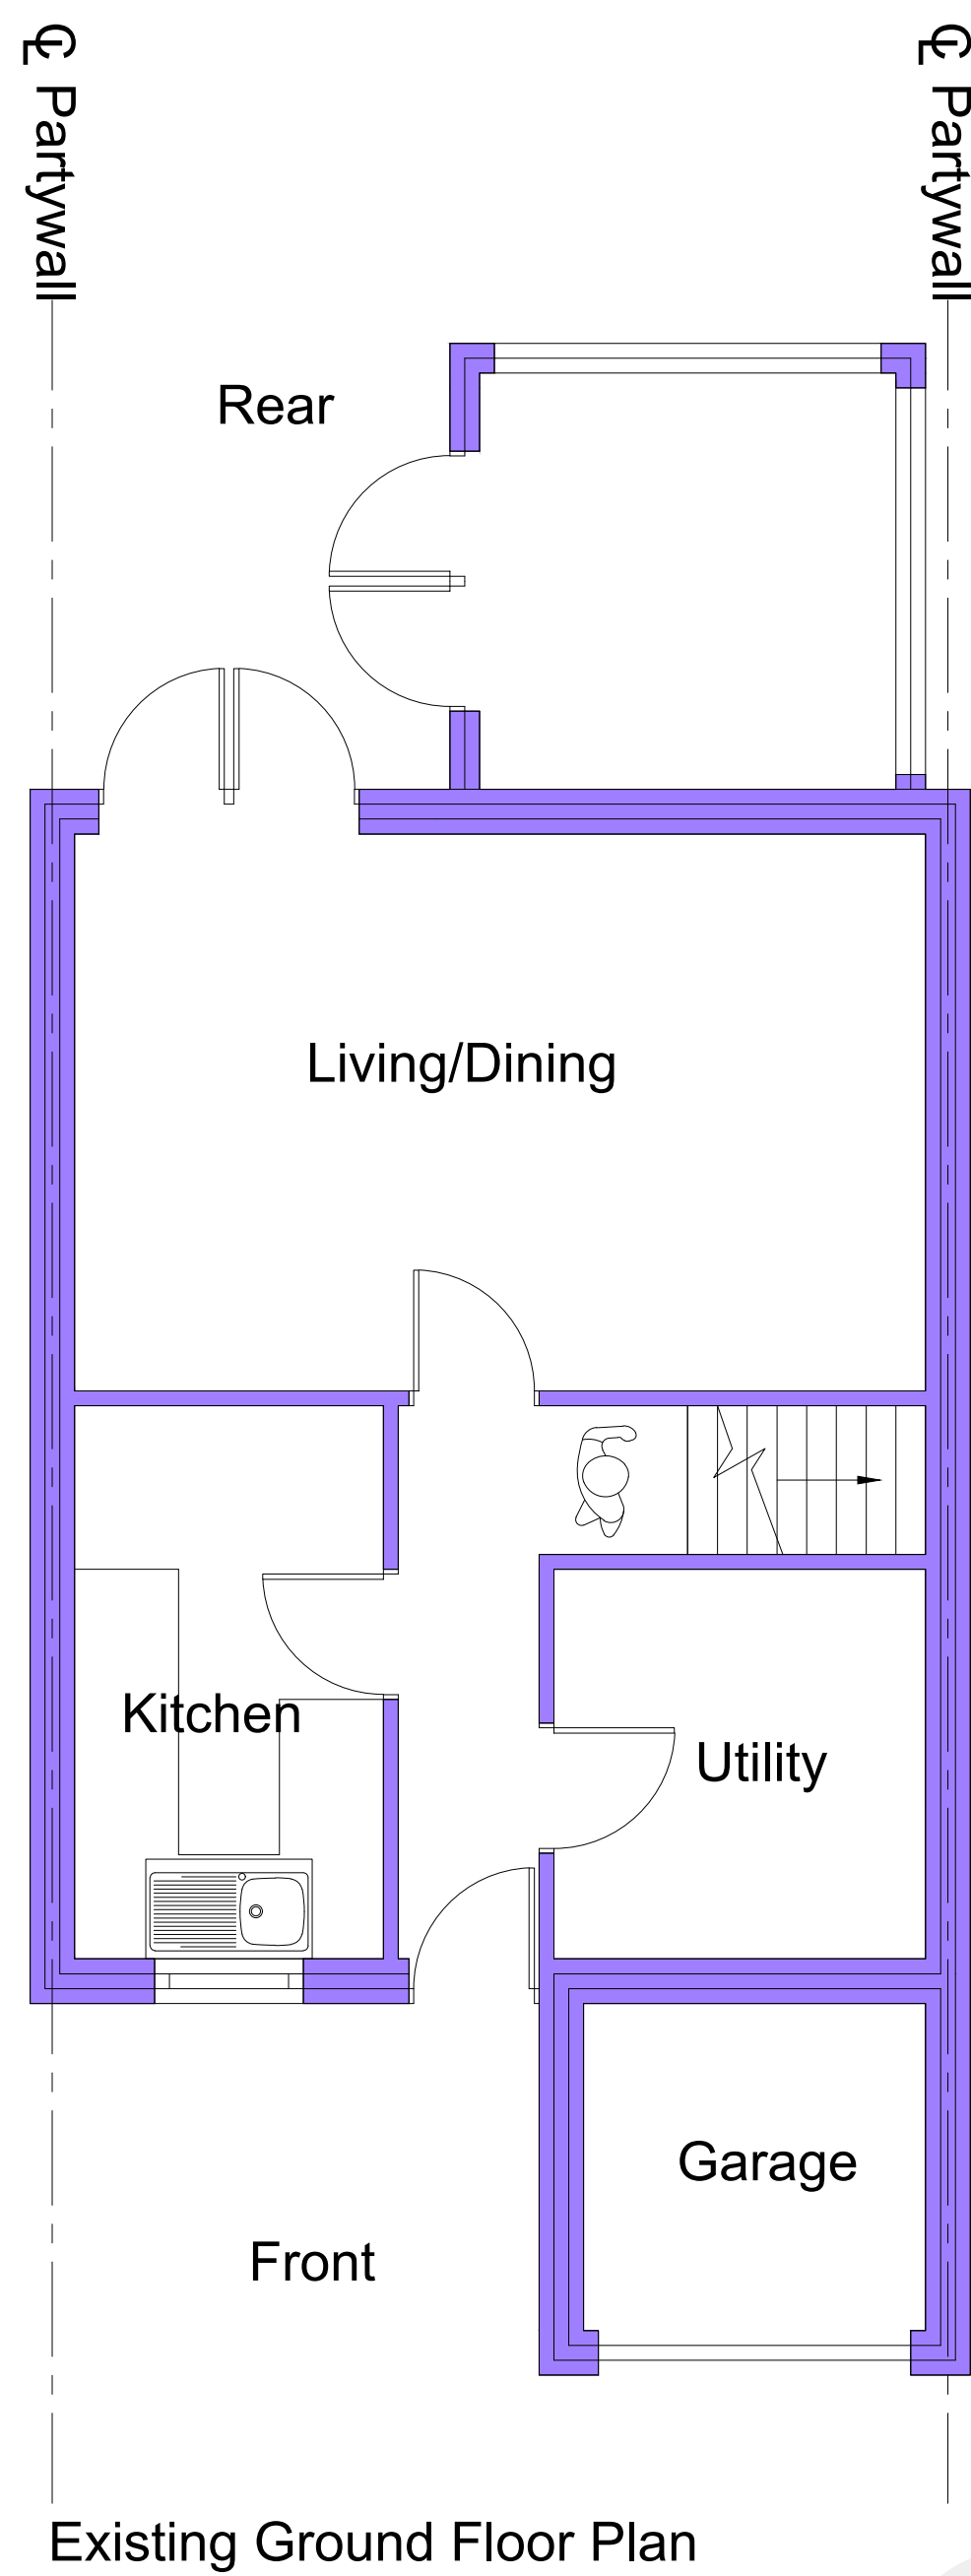


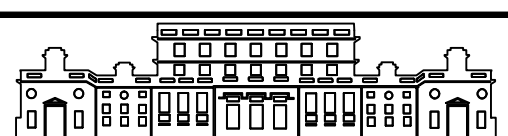

Scale 1:50

Householder
Application

Rev		Date	By


www.designerplan.co.uk
OFFICE 48, 95 WILTON ROAD, VICTORIA, LONDON, SW1V 1BZ
T: 07940121222

Job Title
107 Highview, Vigo Village,
Gravesend DA13 0TQ

Drawing Title
Existing Plan

Scale 1:50 @ A1 Unless noted otherwise	Date Feb ` 23	Rev
Job No. 000-0000-001	Dwg No. P02	Rev P1