


The Contractor is to check all dimensions on site and report any discrepancies to the Contract Administrator. This drawing is to be read in conjunction with all other standard documentation.

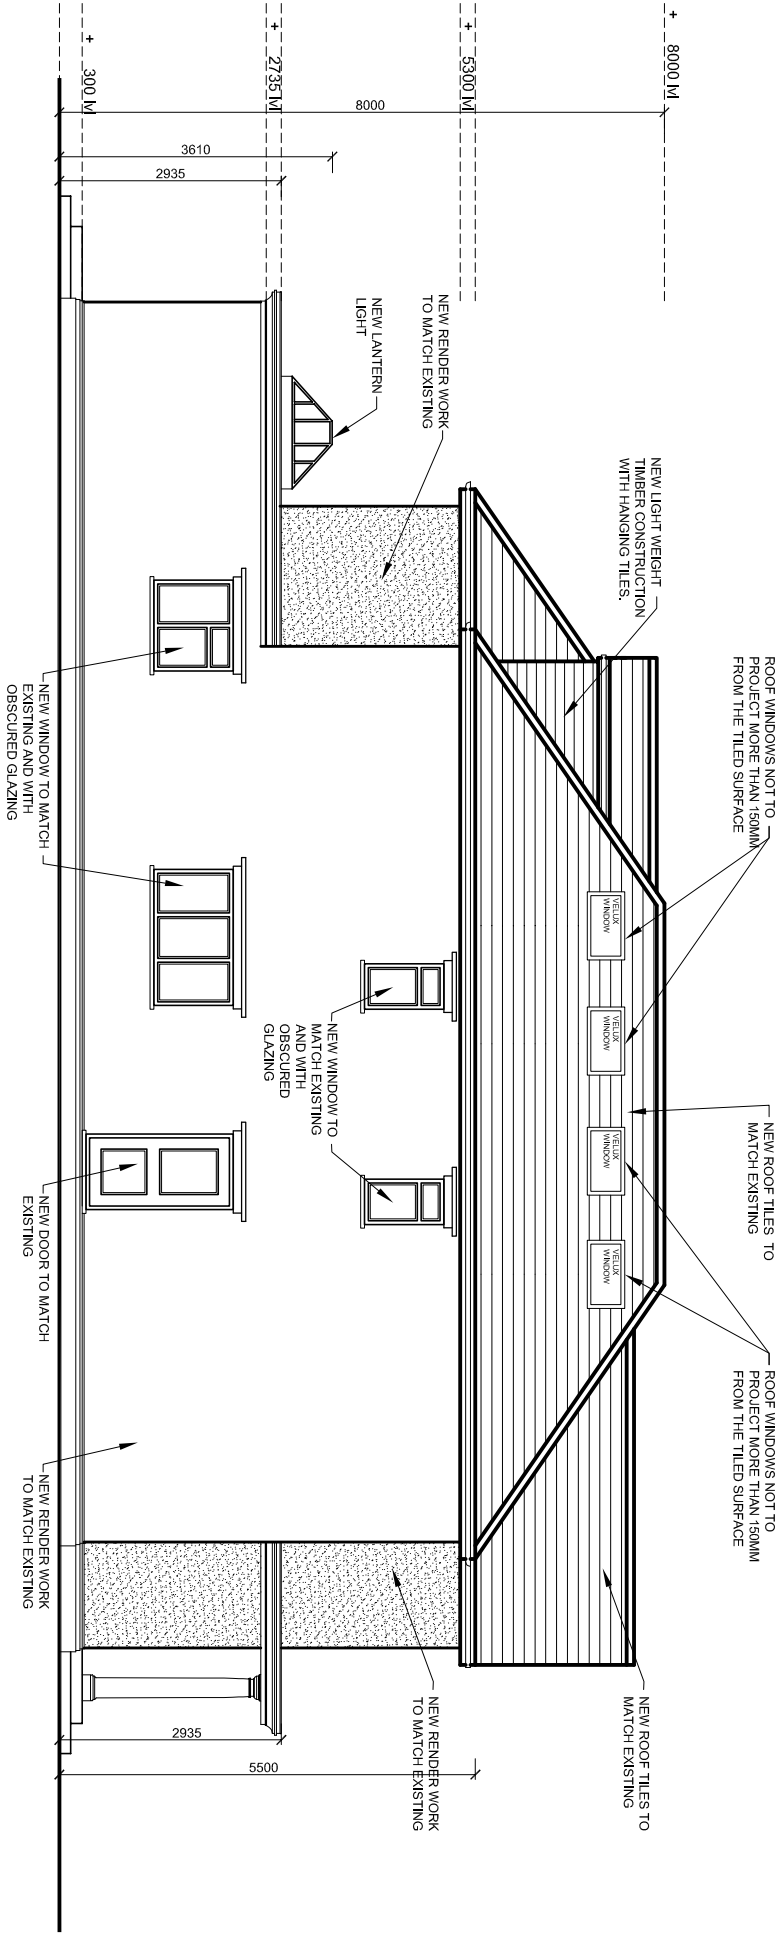

PROPOSED SIDE ELEVATION

rev.	description		date	chkd.
	 93 Colmandene Crescent Orpington, Kent BR5 2RA 020 3004 9238 07931 931 035 s.nappal@dapconsultants.co.uk www.dapconsultants.co.uk			
project : 232 Singlewell Road Gravesend				
drawing title : Proposed Elevation				
drawn: SN		chkd : SS	date:13.09.2023	
status: Planning		scale: 1:100@A3		
proj no : 2463		drg no: 08		rev no: