
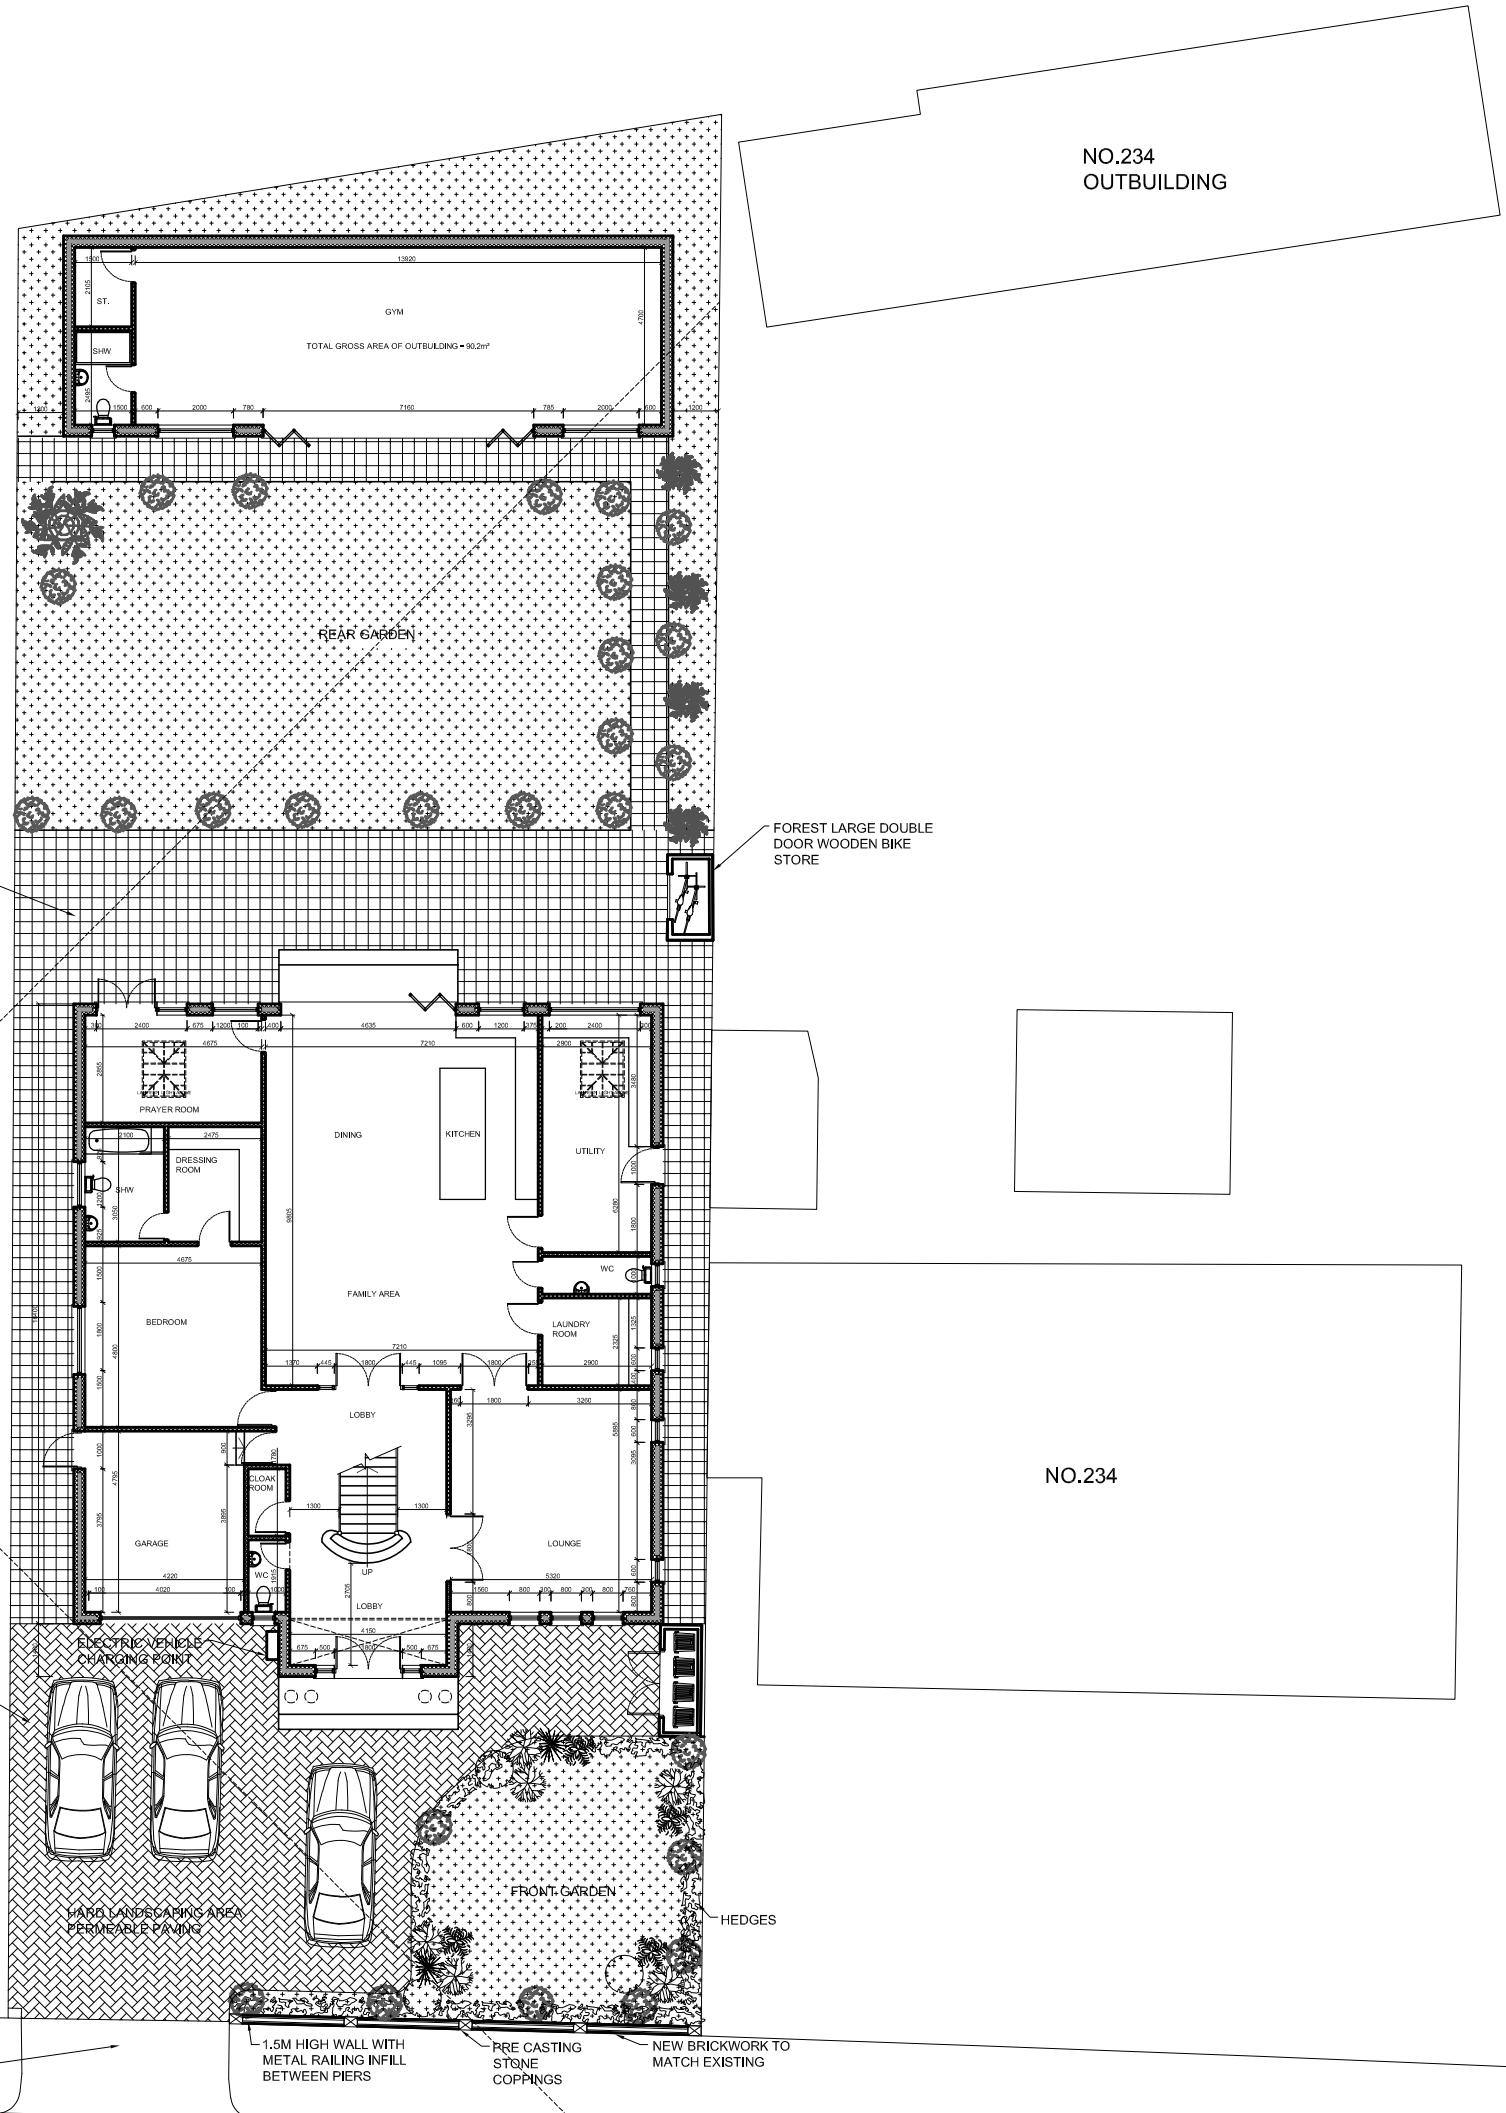


The Contractor is to check all dimensions on site and report any discrepancies to the Contract Administrator. This drawing is to be read in conjunction with all other standard documentation.

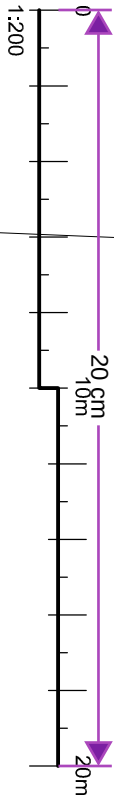

PROPOSED BLOCK PLAN

SINGLEWELL ROAD

Design And Plan
CONSULTANTS

93 Colmandene Crescent,
Orpington, Kent BR5 2RA
020 3004 9238
07931 931 035
s.nappal@dapconsultants.co.uk
www.dapconsultants.co.uk

project : 232 Singlewell Road
Gravesend

drawing title :
Proposed Block Plan

drawn: SN	chkd : SS	date:05.12.2023
status: Planning		
scale: 1:200@A3		
proj no : 2463	drg no: 10	rev no: