



Do not scale this drawing

SCALE BAR NOTES: This Drg may have been reduced

Scale 1:1

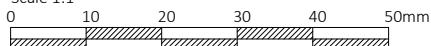

Scale 1:1250

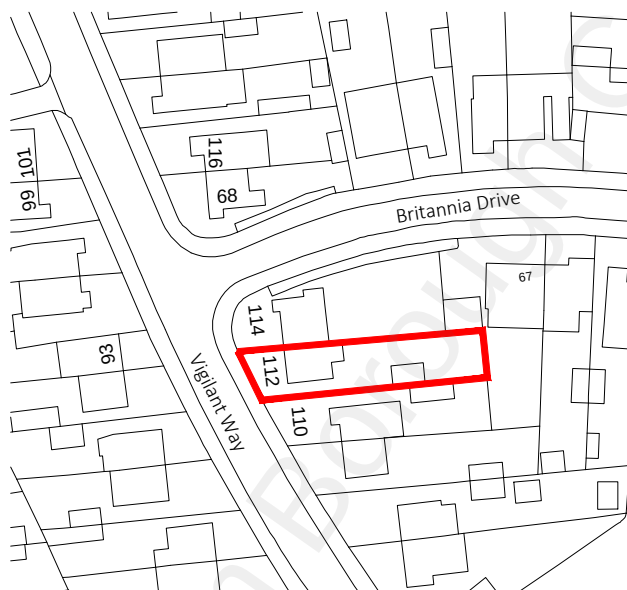

Ordnance Survey, (c) Crown Copyright 2021. All rights reserved. Licence number 100022432

Client / Location Mr & Mrs Ozokwere 112 Vigilant Way Gravesend Kent DA12 4PN	Job Title Front, side & rear extensions, new garage & loft conversion	Scale 1:1250 @ A4		Date February 2022	
	Drawing Title Location Plan	Designed by MB	Drawn by MB	Checked by Client	Approved by Client
		Drawing No. JMD-1163-B-010			Revision P1
		Status Planning Issue			
		File Ref: JMD-1163-E-01Drawings-02			
J M D Property Services 28 Sirdar Strand Riverview Park Gravesend Kent. DA12 4LP t : 01474 740299 e: info@jmdd.cu.uk					