


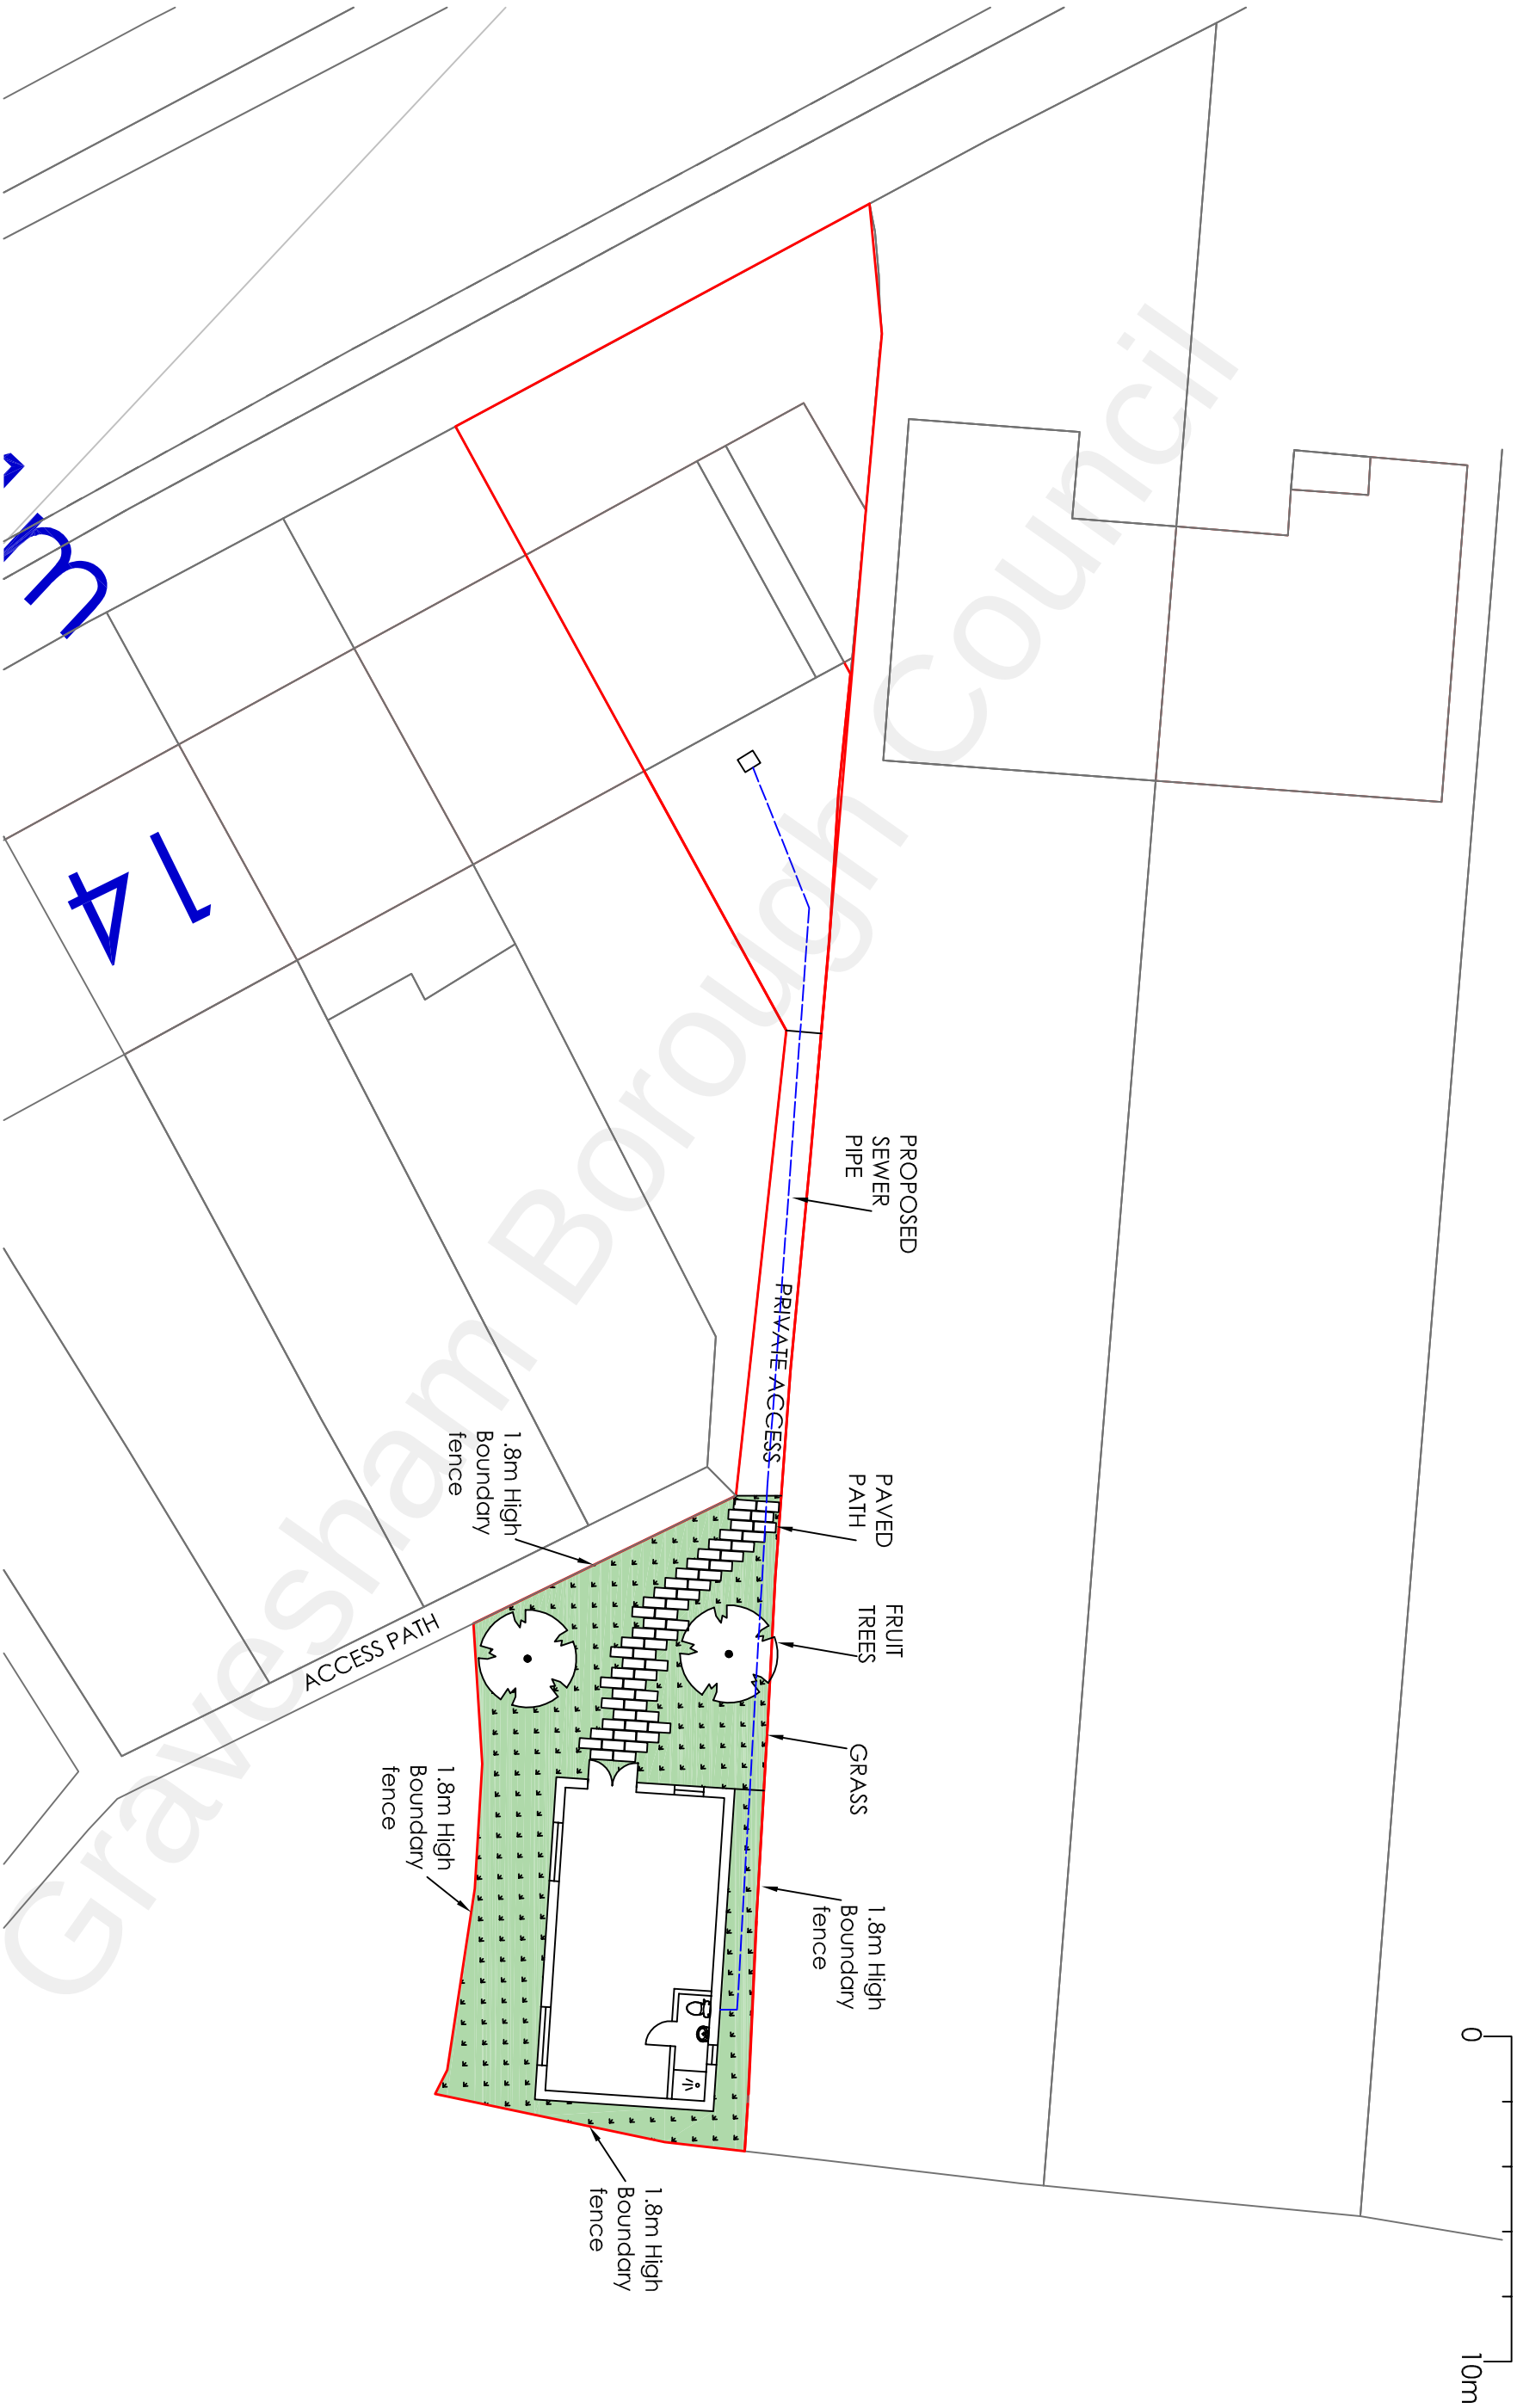

Project

MR & MRS BANSAL 20 MILTON AV GRAVESEND KENT DA12 1 QL
OUTBUILDING

Drawing Title

Proposed Block Plan

H Channa

PICAROONS MAIDSTONE ROAD PLATT KENT TN15 8LB
Tel / Fax: 01732 605759 E-mail: hbchanna@tiscali.co.uk

Drawn	Date	Scale	Drawing No.
HC	Jan 23	1:200	20MA/A3/O3