


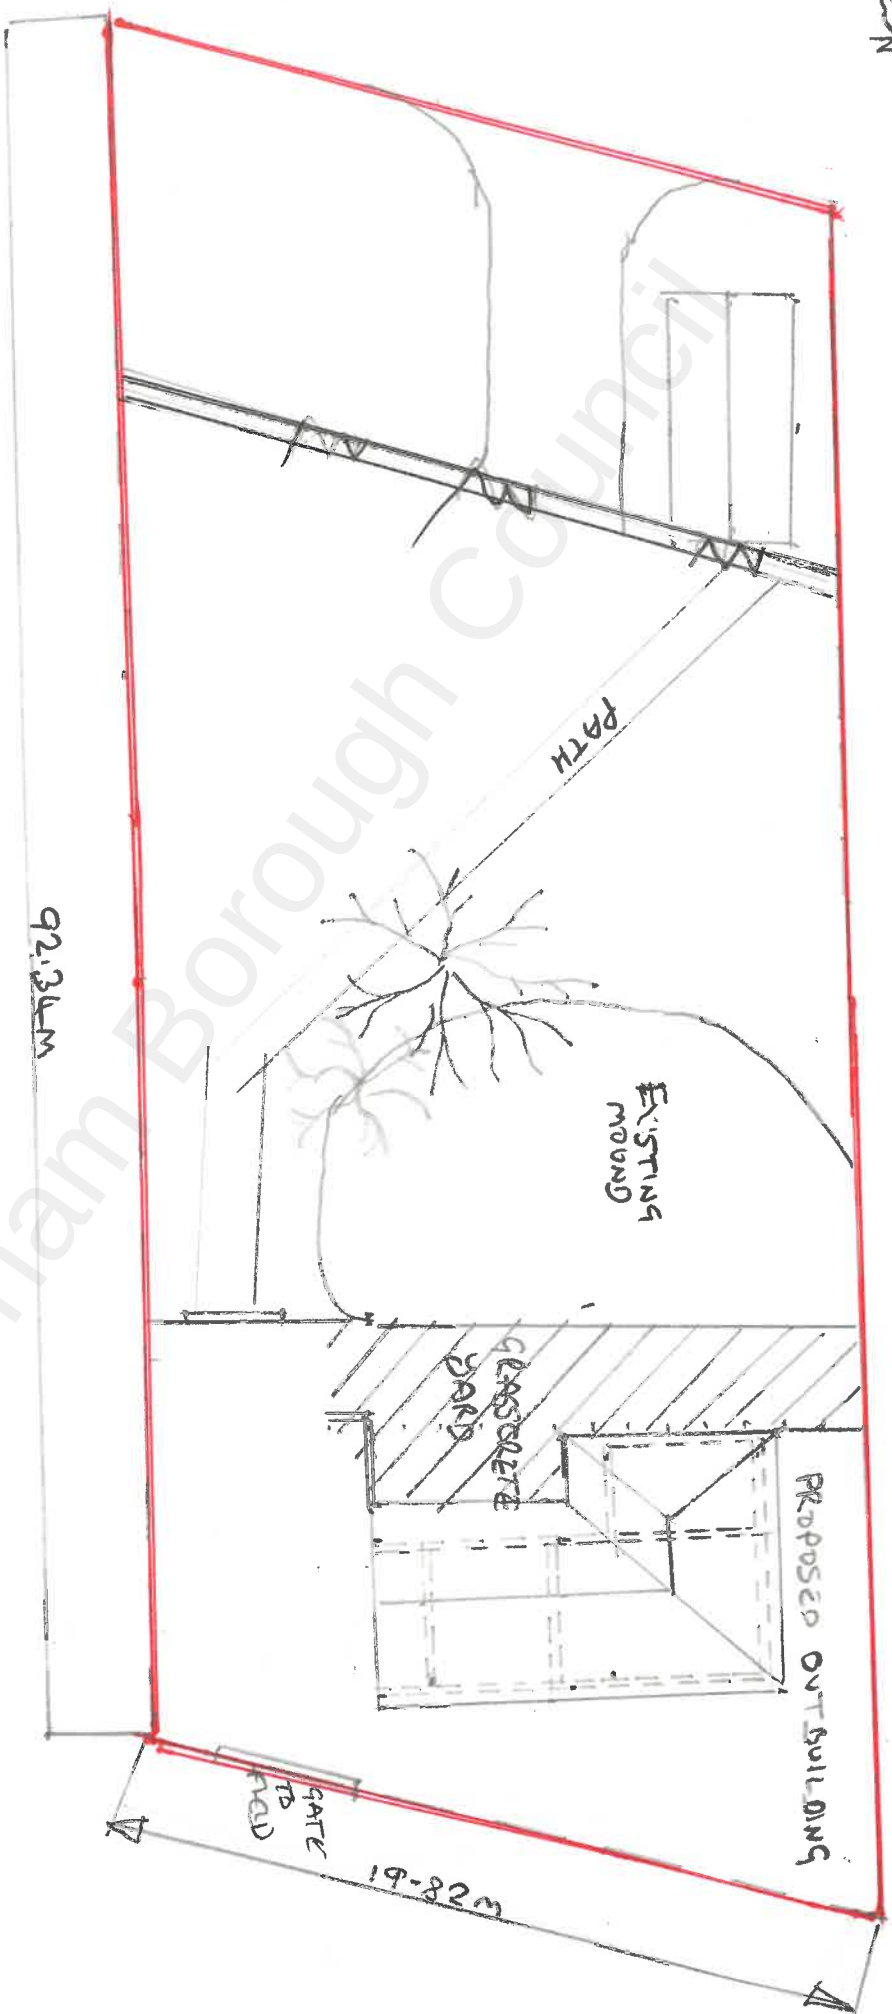

SCALE
1:200



LOCATION PLAN

Outbuilding

Swift Farm Dean Lane Harvel Gravesend Kent DA13 0BS