


This document and its design content is copyright ©. It shall be read in conjunction with all other associated project information including models, specifications, schedules and related consultants documents. Do not scale from documents. All dimensions to be checked on site. Immediately report any discrepancies, errors or omissions on this document to the Originator

[illegible]

Proposed Block Plan

1:500

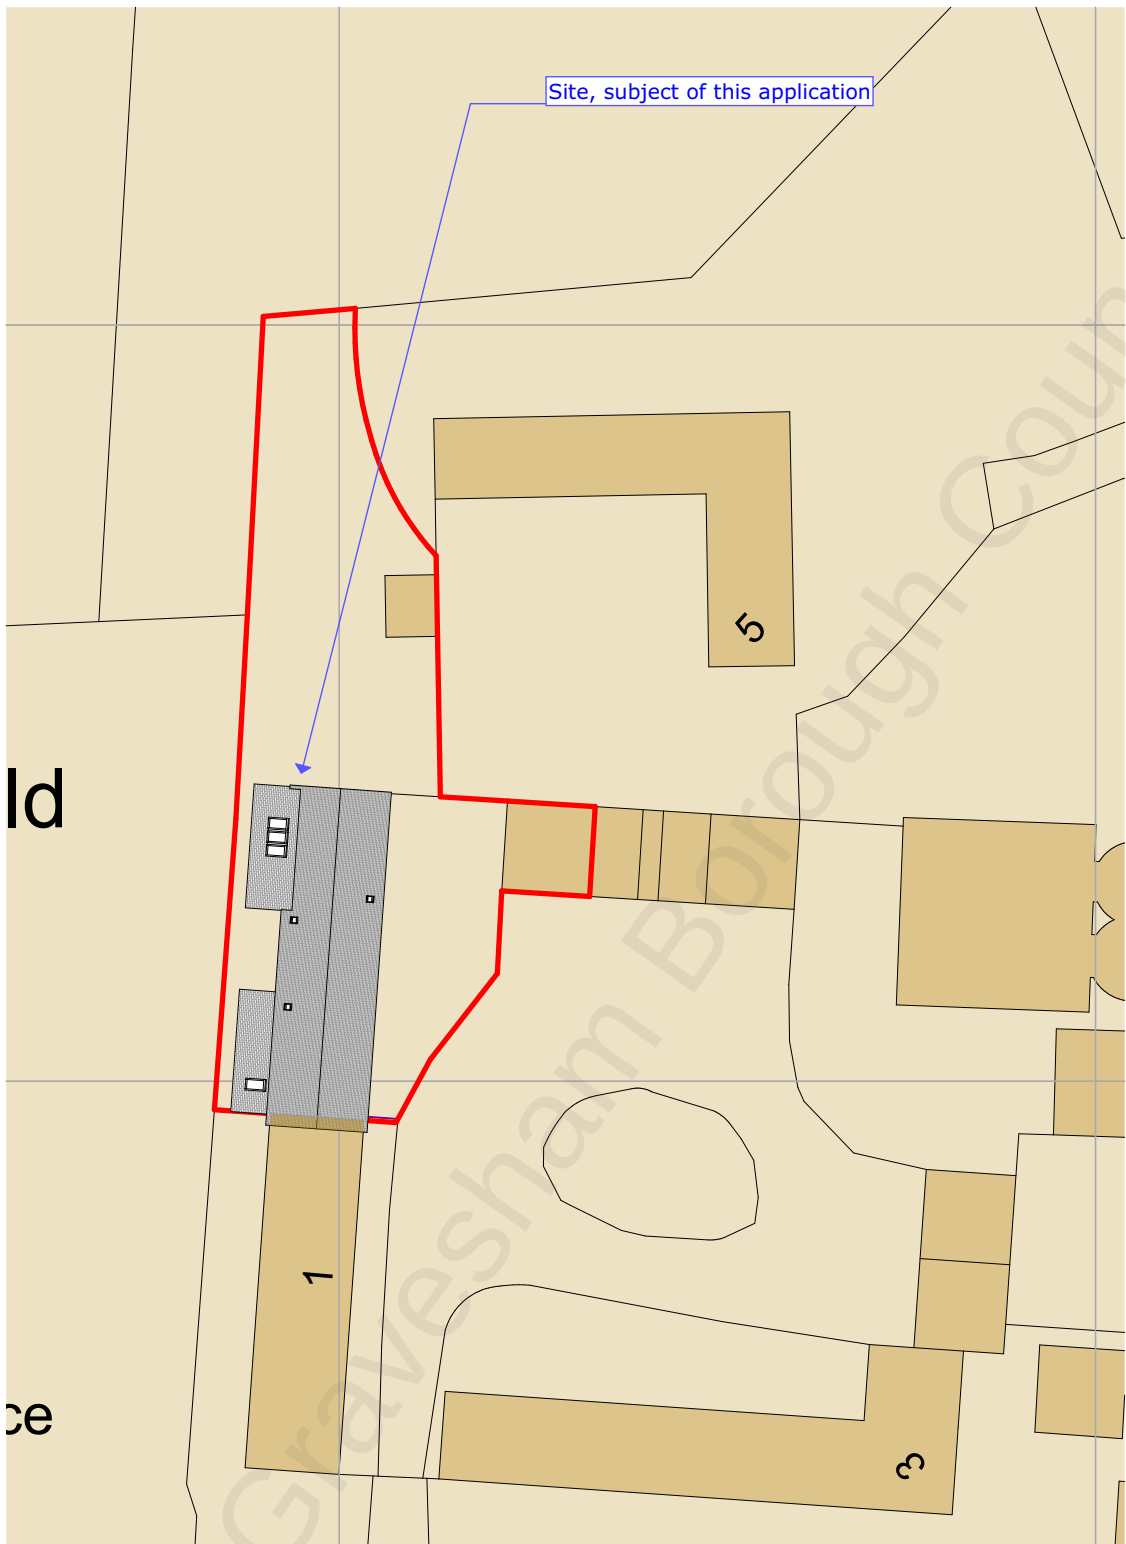

CHARTERED ARCHITECTS

31 DIPPERS CLOSE
KEMSING | KENT | TN15
0 1 9 5 9 6QD 5 6 5 0 6 5
info@waarchitects.co.uk
waarchitects.co.uk

Client
Mr & Mrs B Fletcher

**Alterations & Extensions at
2 Ifield Farm, Ifield,
Kent DA12 3HE**

Proposed Block Plan, Proposed Roof
Plan

Drawing Status

06-Renovation-Proposed

Drawn by	Date	Checked by
L Woodward	21.10.2022	LAW

Scales **1:500** Paper size **A4**

Project N° **1504** Drawing N° **A.02** Revision



waarchitects.co.uk