



PROPOSED ALTERATIONS / ROOF CONVERSION 2 WARREN VIEW, SHORNE DA12 3ET

TYPICAL CROSS SECTIONS NOV 2022


P. THOMAS ARCHITECTURAL PROJECTS

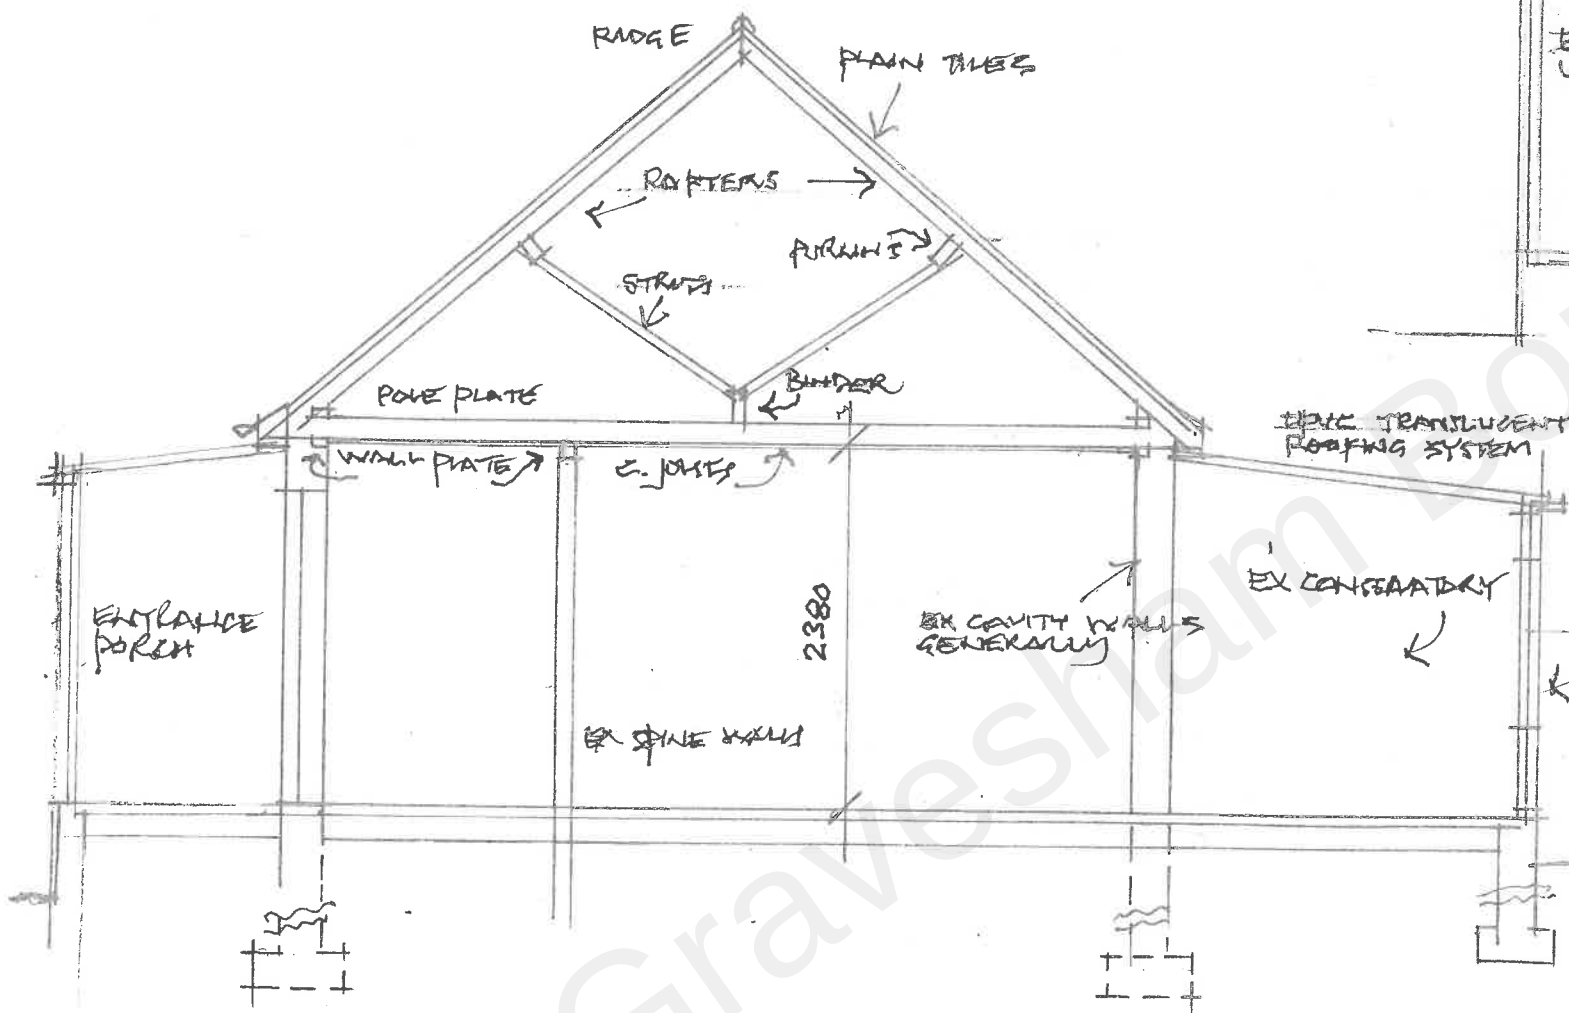

TYPICAL CROSS SECTION
AS EXISTING 1:50

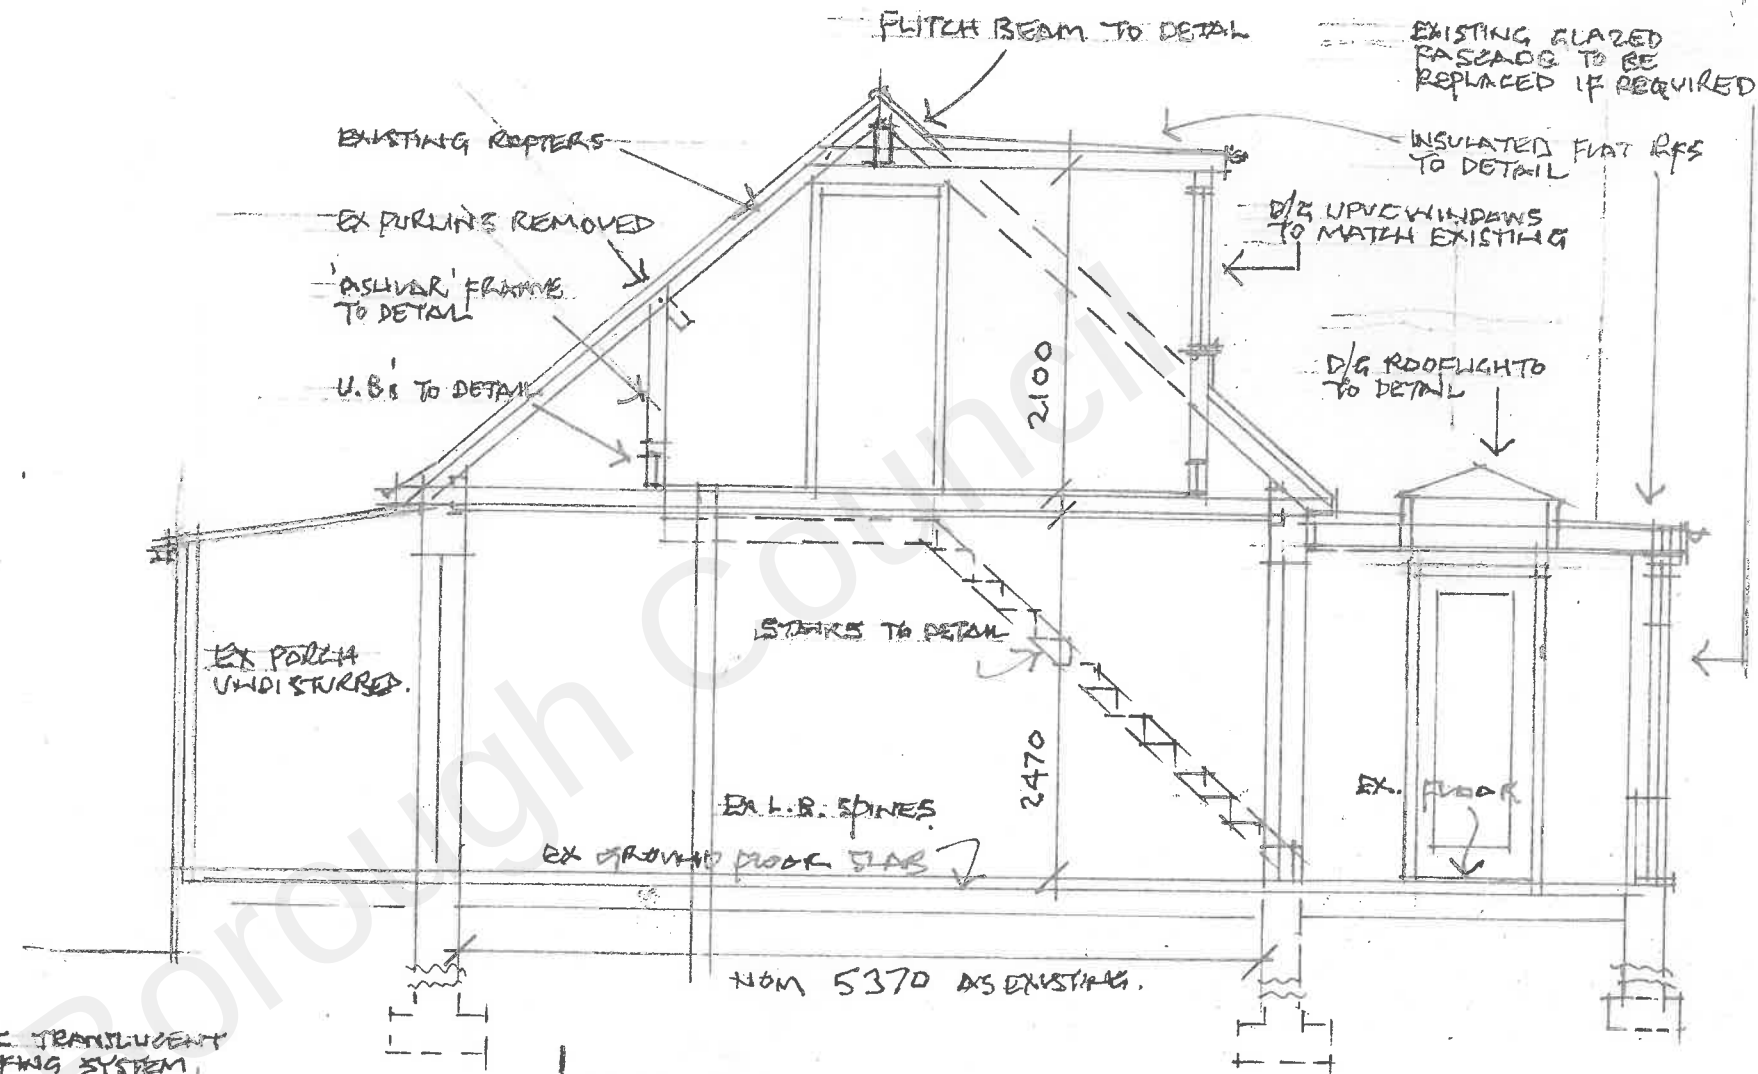

TYPICAL CROSS SECTION
AS PROPOSED 1:50

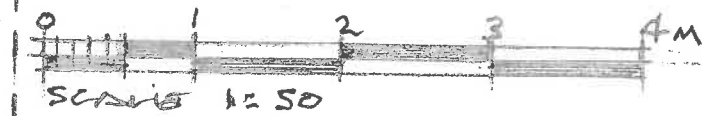

APPROX LINE OF
ADJACENT BUNGALOW