


PROPOSED ALTERATIONS / ROOF CONVERSIONS 2 WARREN VIEW, SHORNE DA12 3ET


PLANS AS PROPOSED. NOV 2022
P. THOMAS ARCHITECTURAL PROJECTS

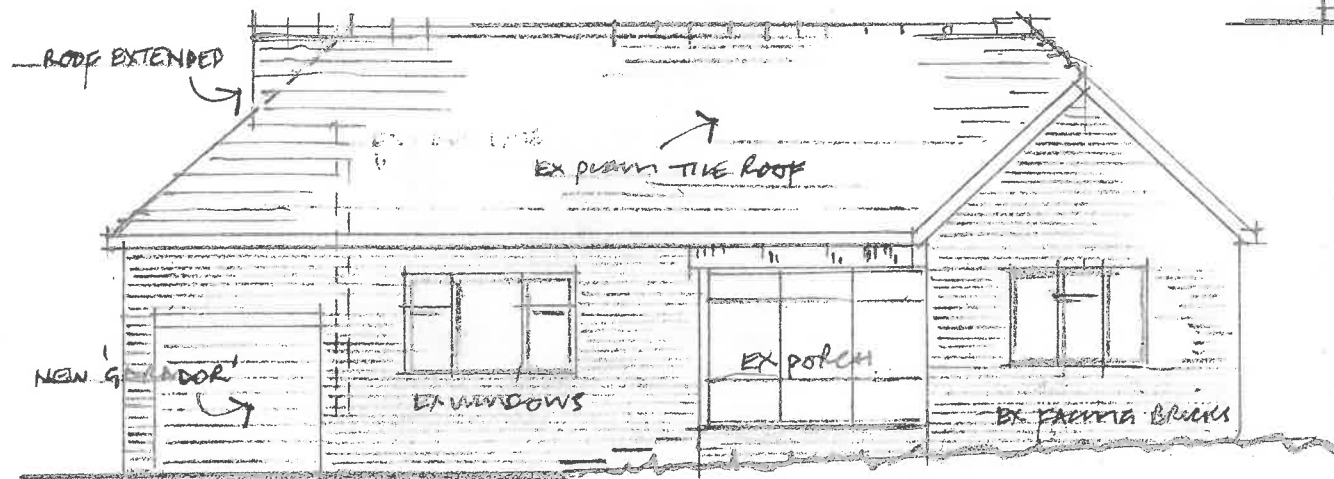


WEST FRONT ELEVATION




SOUTH ELEVATION

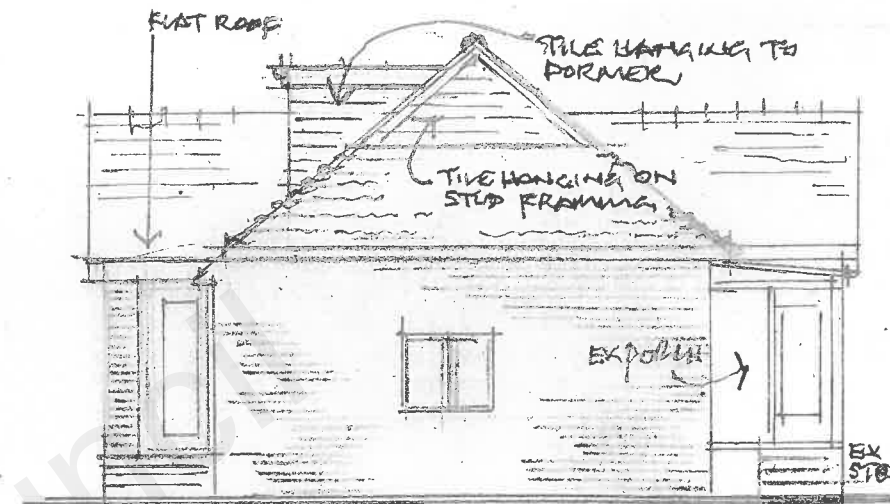

NORTH ELEVATION

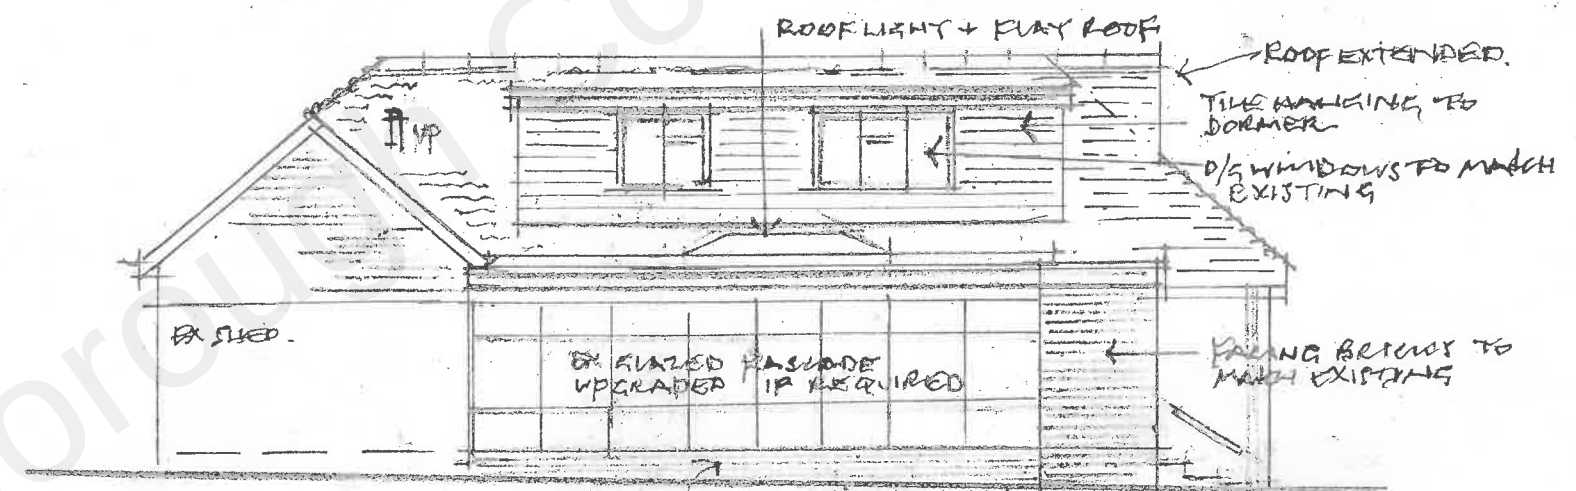


EAST ELEVATION

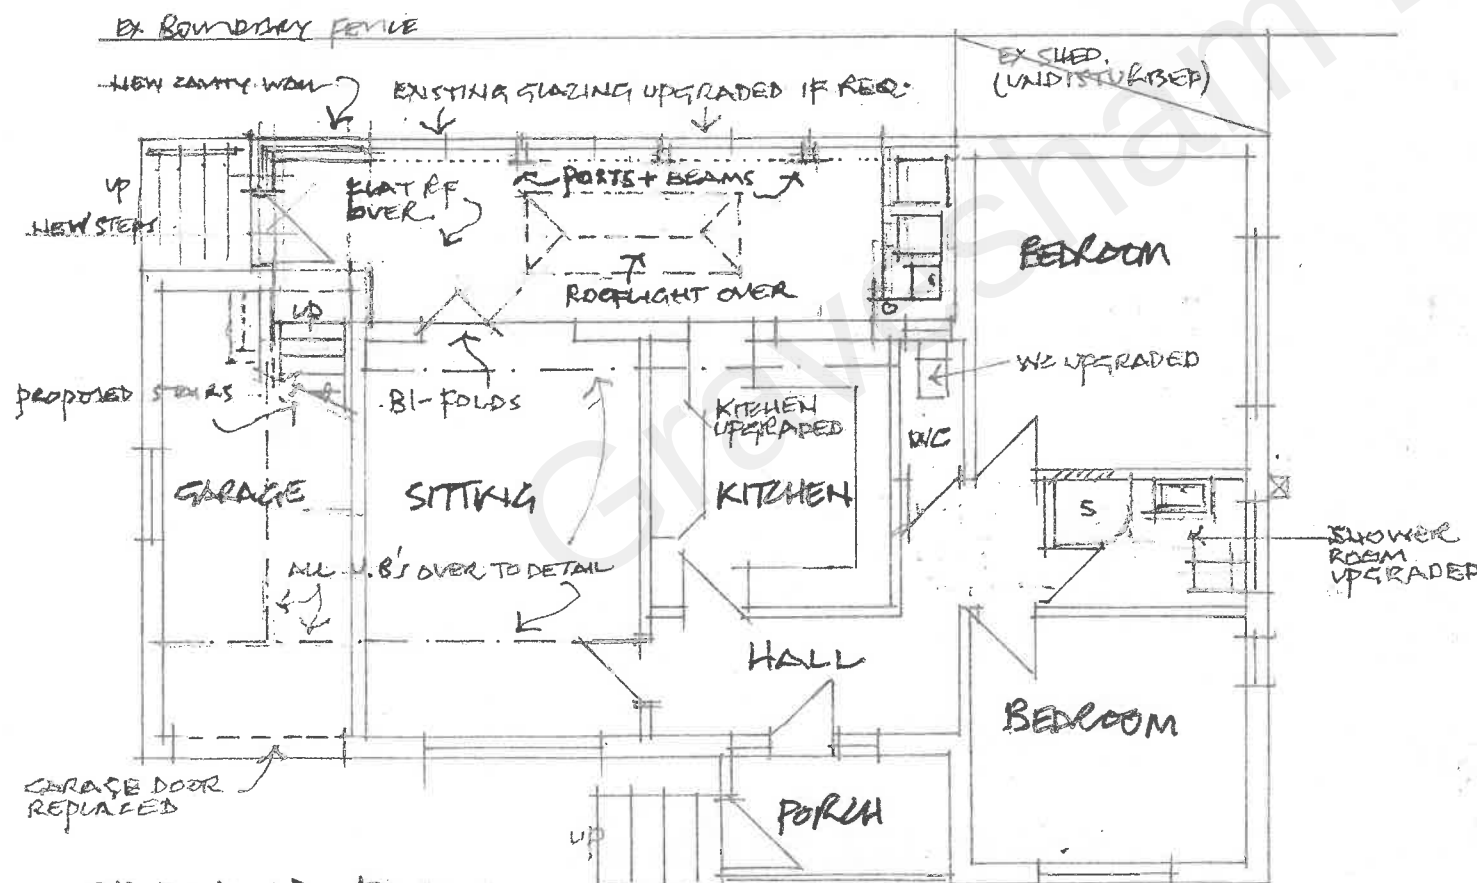

GROUND PLAN

1:100

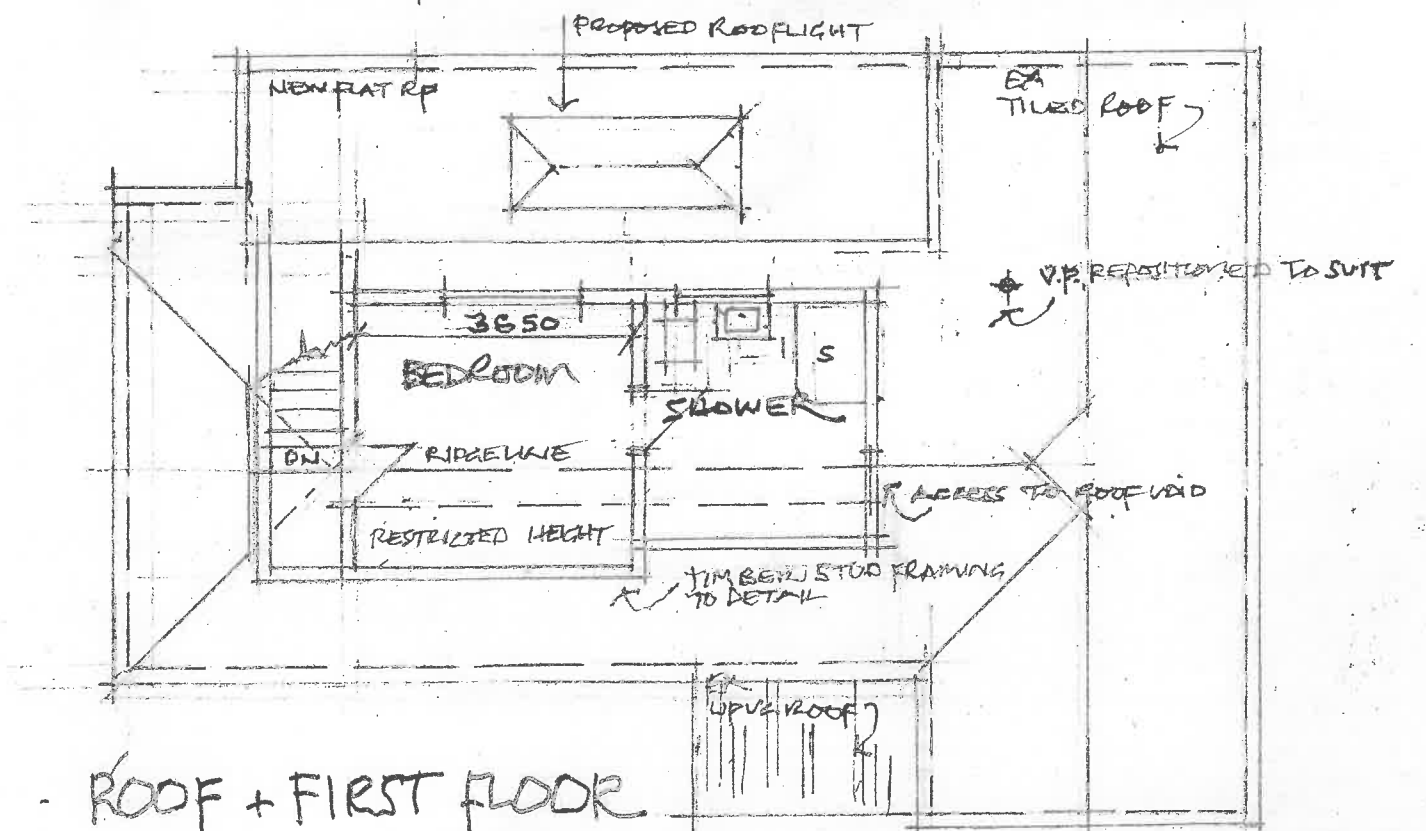

ROOF + FIRST FLOOR

DWG 22/F/2