


# PROPOSED ALTERATIONS/ROOF CONVERSION 2 WARREN VIEW, SHORNE DA12 3ET

PLANS AS EXISTING. NOV 2022

P. THOMAS ARCHITECTURAL PROJECTS

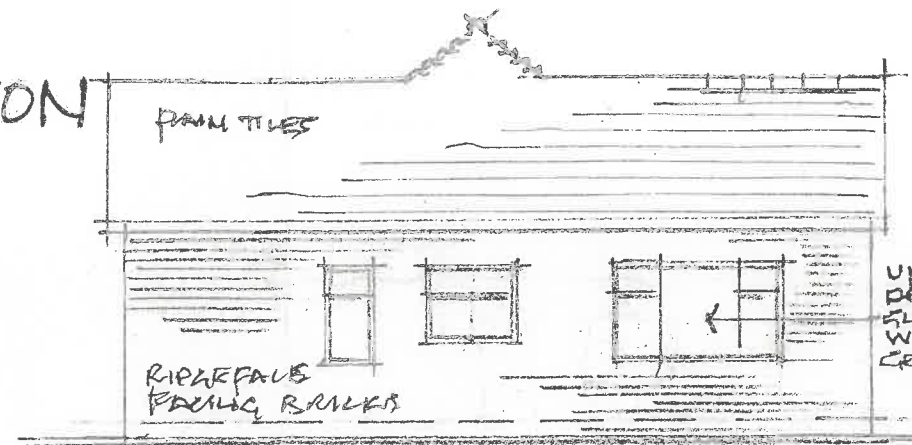


SOUTH ELEVATION



NORTH ELEVATION



WEST FRONT ELEVATION

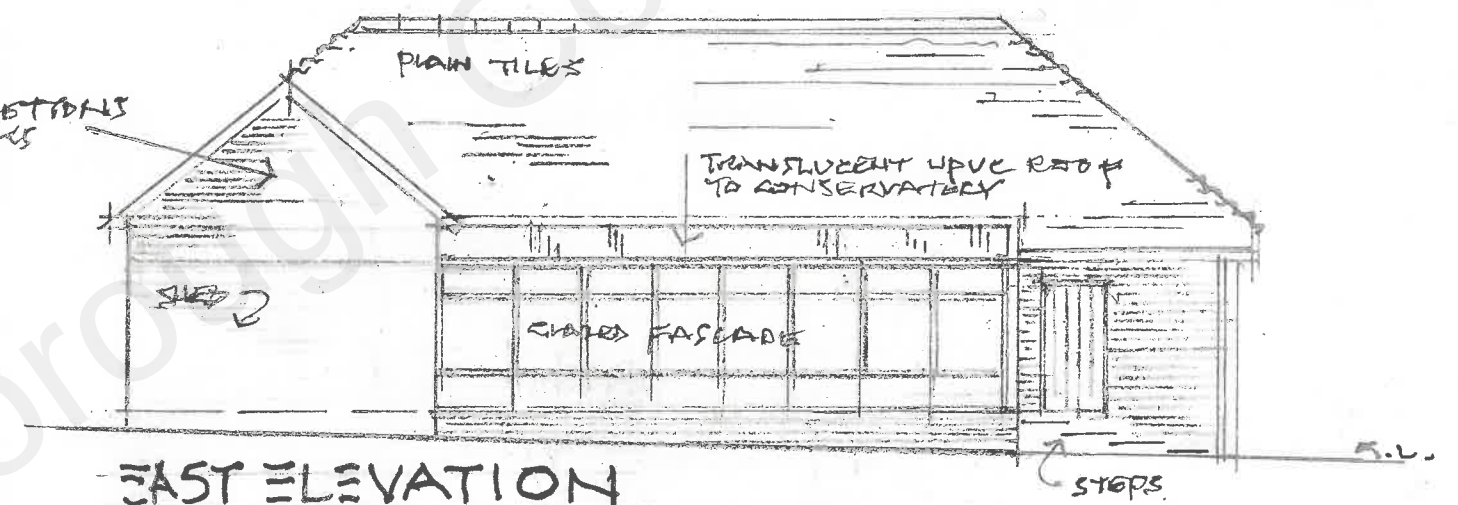

EAST ELEVATION

