


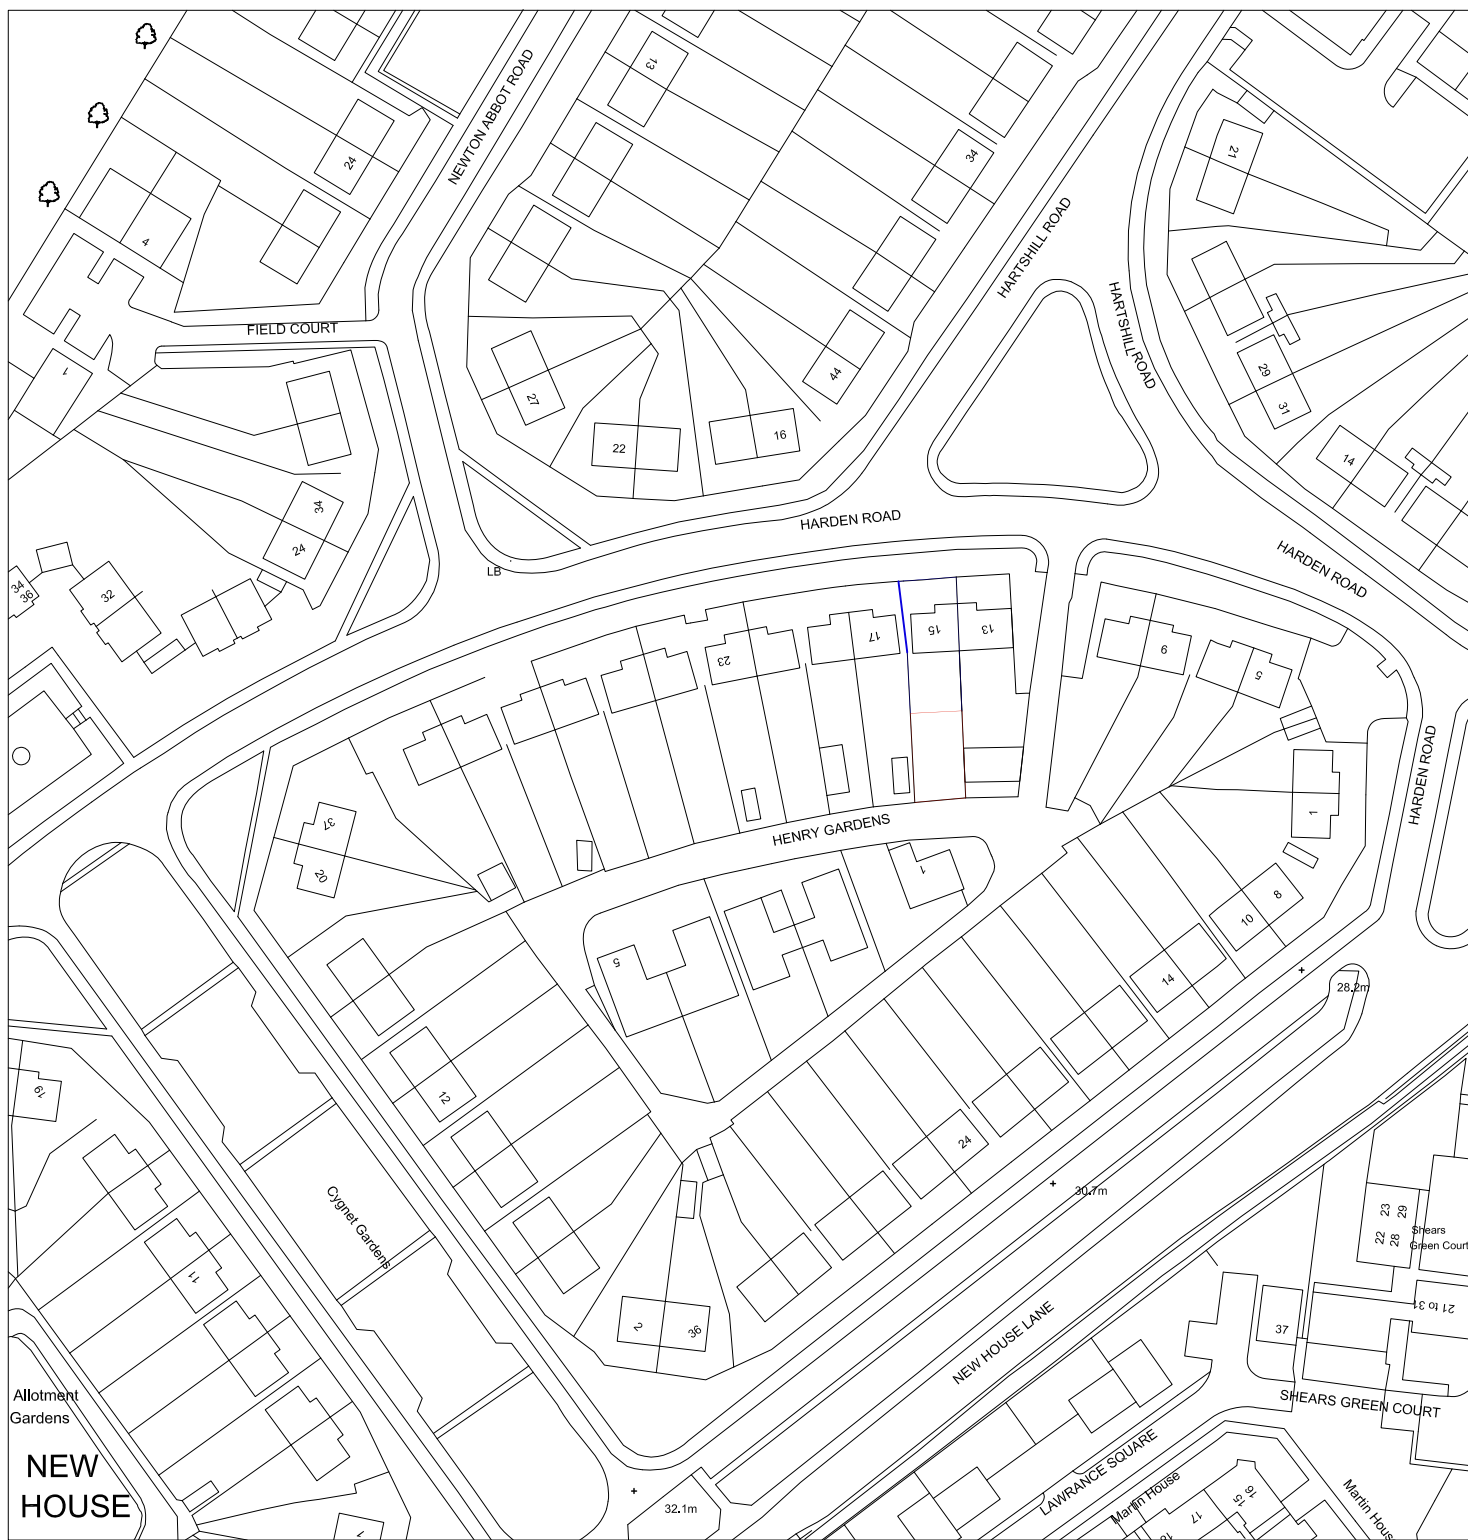

MUSA CICEK

15 Harden Road, Northfleet, Kent, DA11 7HE
Email : m100993c@gmail.com Tel: 07535948988

DRAWING NO

0100/01

DRAWN BY : M.C.

SCALE : 1:1250

DATE : 31.05.17

LOCATION PLAN

15 HARDEN ROAD
NORTHFLEET
KENT DA11 7HE