
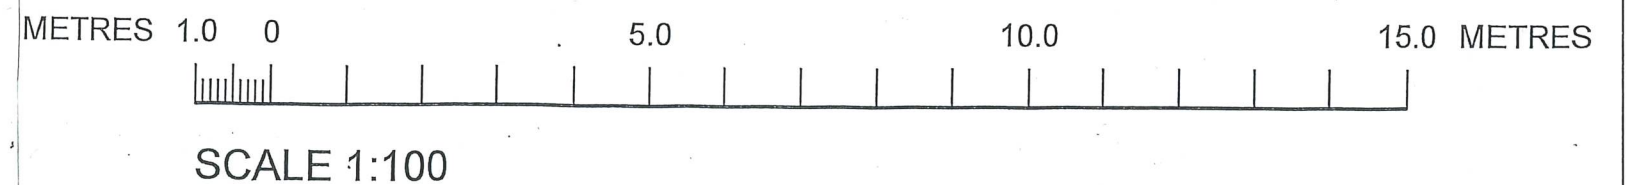
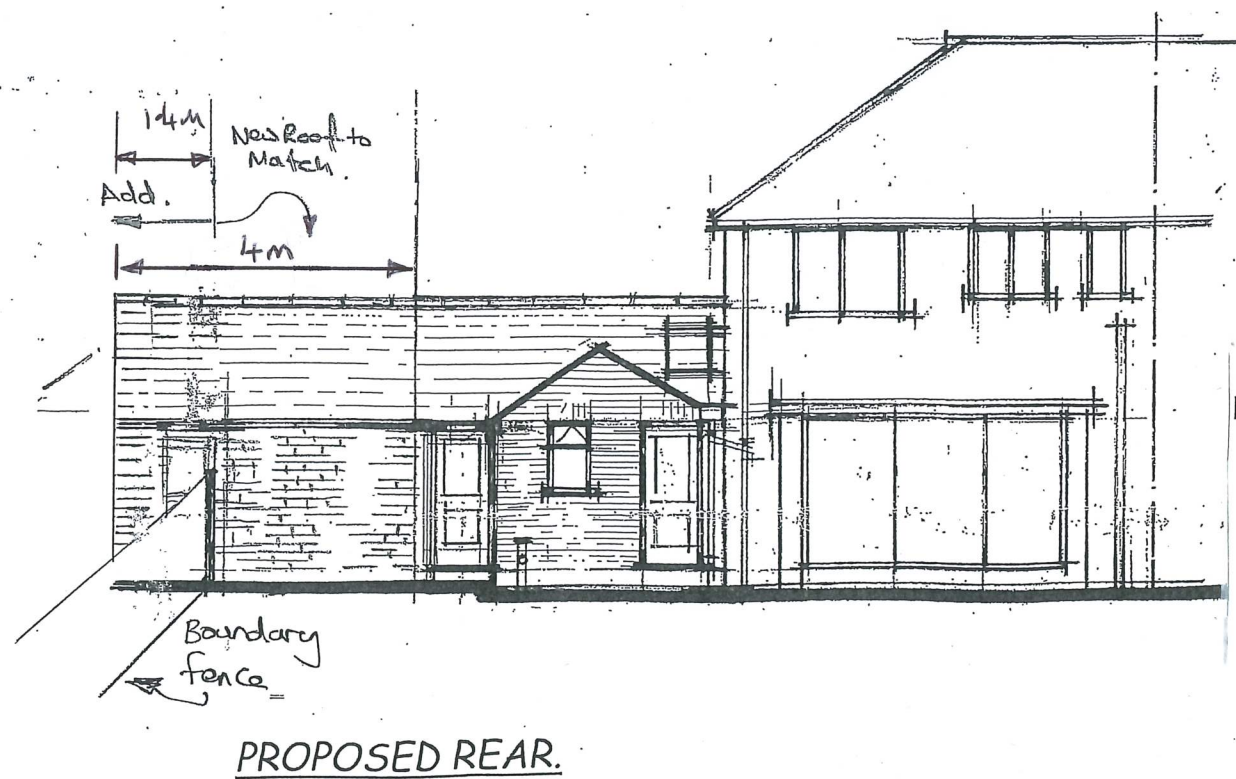


PROPOSED Garage and Cloakroom extension.

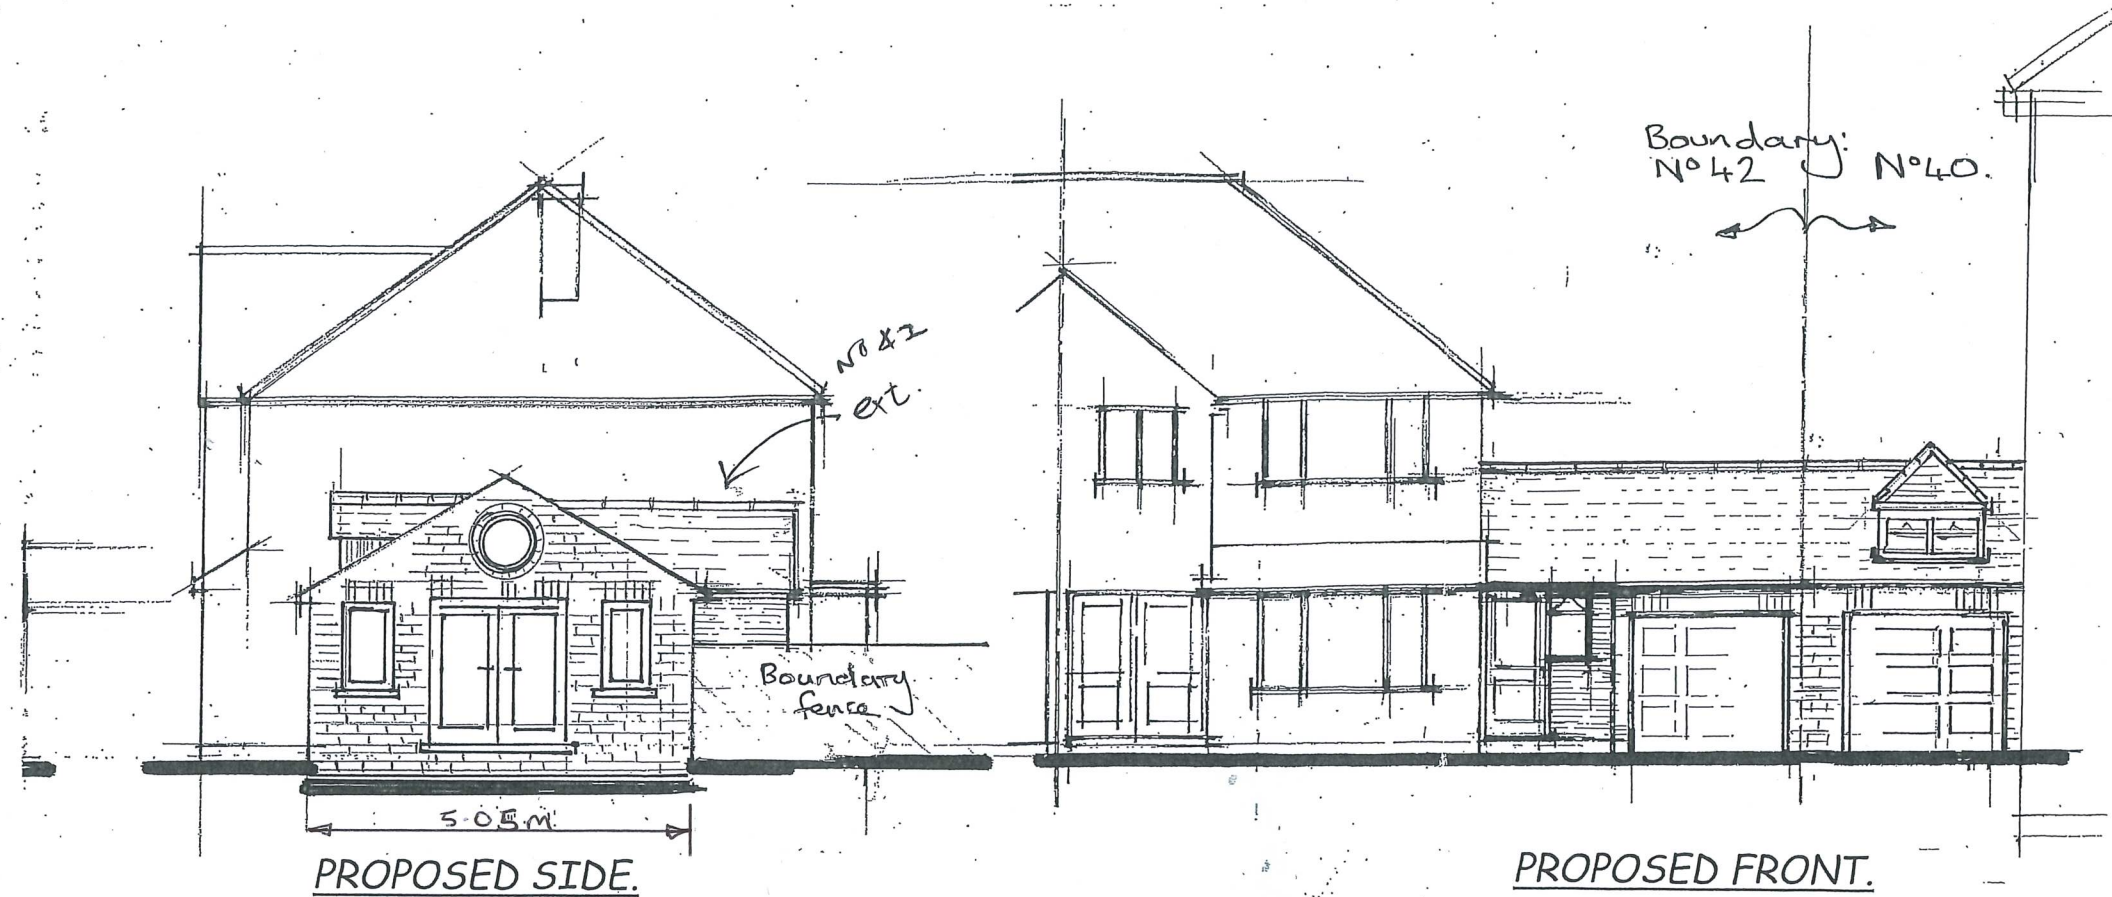

Client: Mr&Mrs J Saward	Scheme: Extend Garage and add a small cloakroom facility.	
Address: 40 Racefield Close Shorne DA12 3EL	Date: 12 th December 2022	Scale: 1:100
	Number of Drawing: 2 of 4 Saw-2	