



# EXISTING Garage layout.

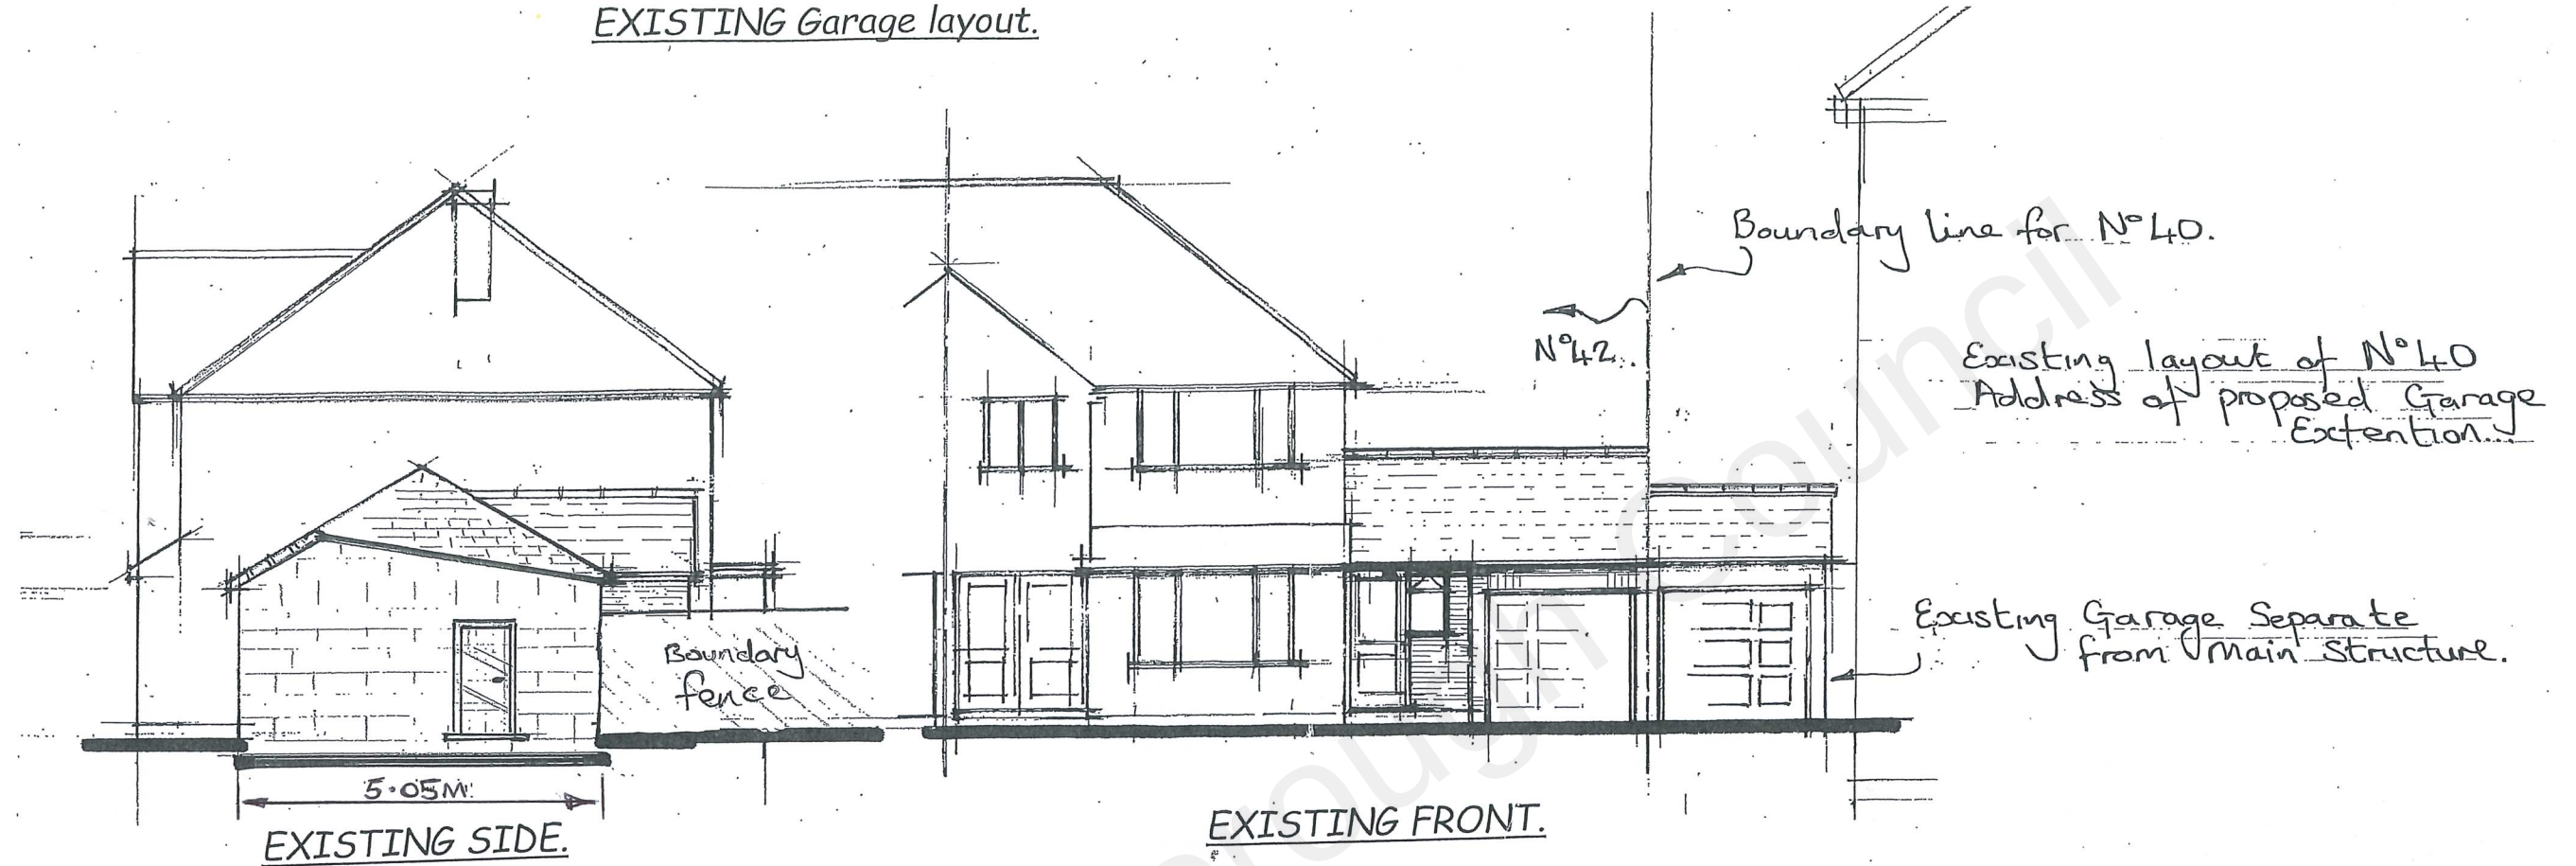

## "Existing layout."

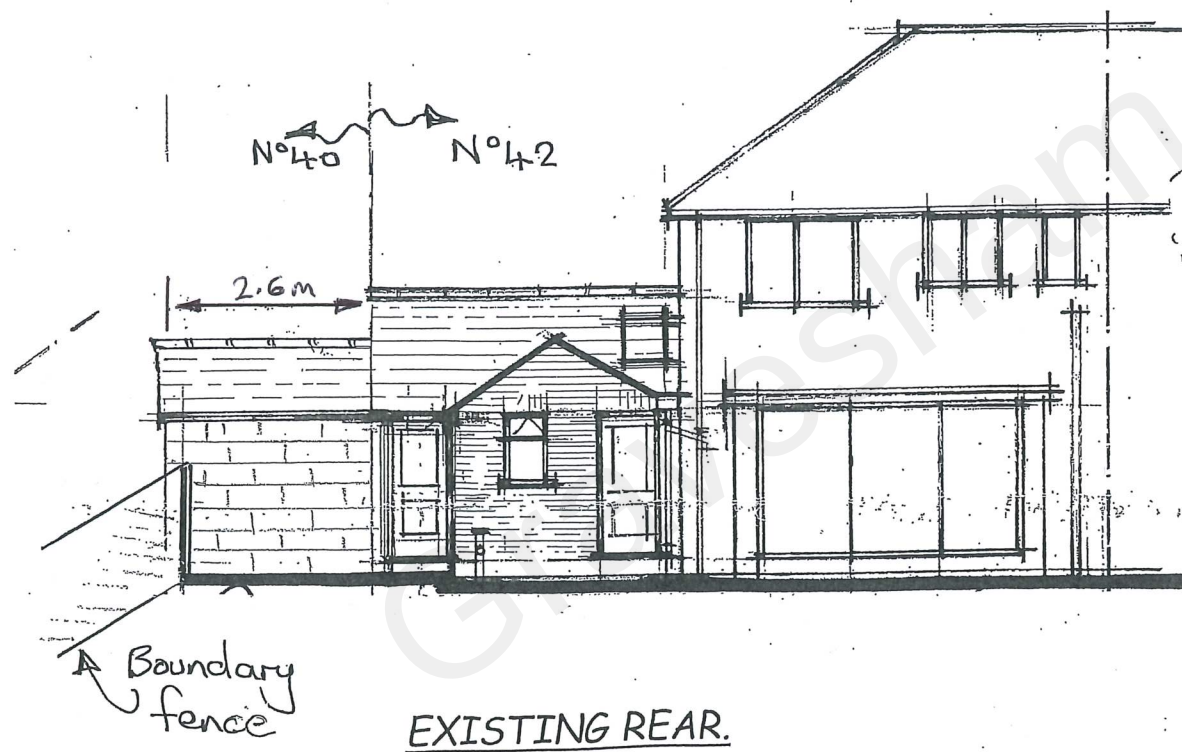

SCALE 1:100

|                                                   |                                                              |              |
|---------------------------------------------------|--------------------------------------------------------------|--------------|
| Client:<br>Mr&Mrs J Saward                        | Scheme:<br>Extend Garage and add a small cloakroom facility. |              |
| Address:<br>40 Racefield Close<br>Shorne DA12 3EL | Date: 12 <sup>th</sup> December 2022                         | Scale: 1:100 |
|                                                   | Number of Drawing:<br>1 of 4    Saw-1                        |              |