





8 Orchard Ave, Gravesend DA11 7NX


1. THIS DRAWING MUST BE READ INCONJUNCTION WITH ALL OTHER
RELVANT SPECIFICATIONS AND DRAWINGS

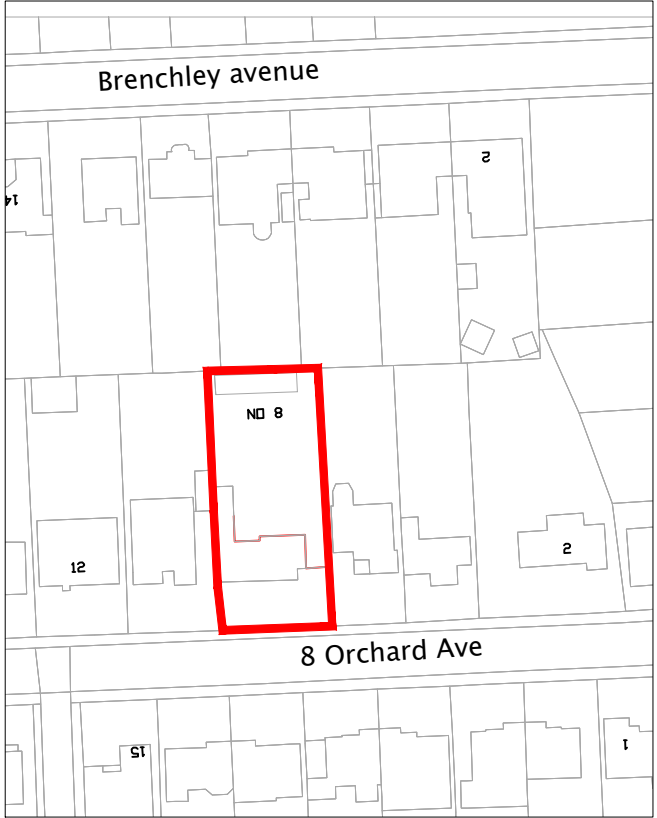

PROPOSED LOCATION PLAN
SCALE 1:1250

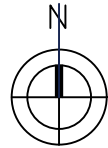

0 10m 20m 30m 40m 50m

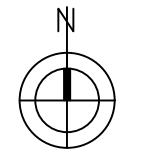

0 2m 4m 6m 8m 10m

EXISTING BLOCK PLAN
SCALE 1:200



P1 ISSUED TO GRAVESHAM PLANNING XX.03.22

Rev		Date	
-----	--	------	--

DESIGNER PLANS LTD



Structural & Architectural Solutions
OFFICE 48, 95 WILTON ROAD, VICTORIA, LONDON, SW1V 1BZ
07940121222
www.designerplans.co.uk

Job Title
8 Orchard Ave, Gravesend DA11 7NX

Drawing Title
EXISTING BLOCK PLAN

Scale as shown A1	Date MAR`22	Drawn By MC	
Job No. 51-1000-989	Dwg No. S01	Rev P1	