




Existing Side Elevation -1:50

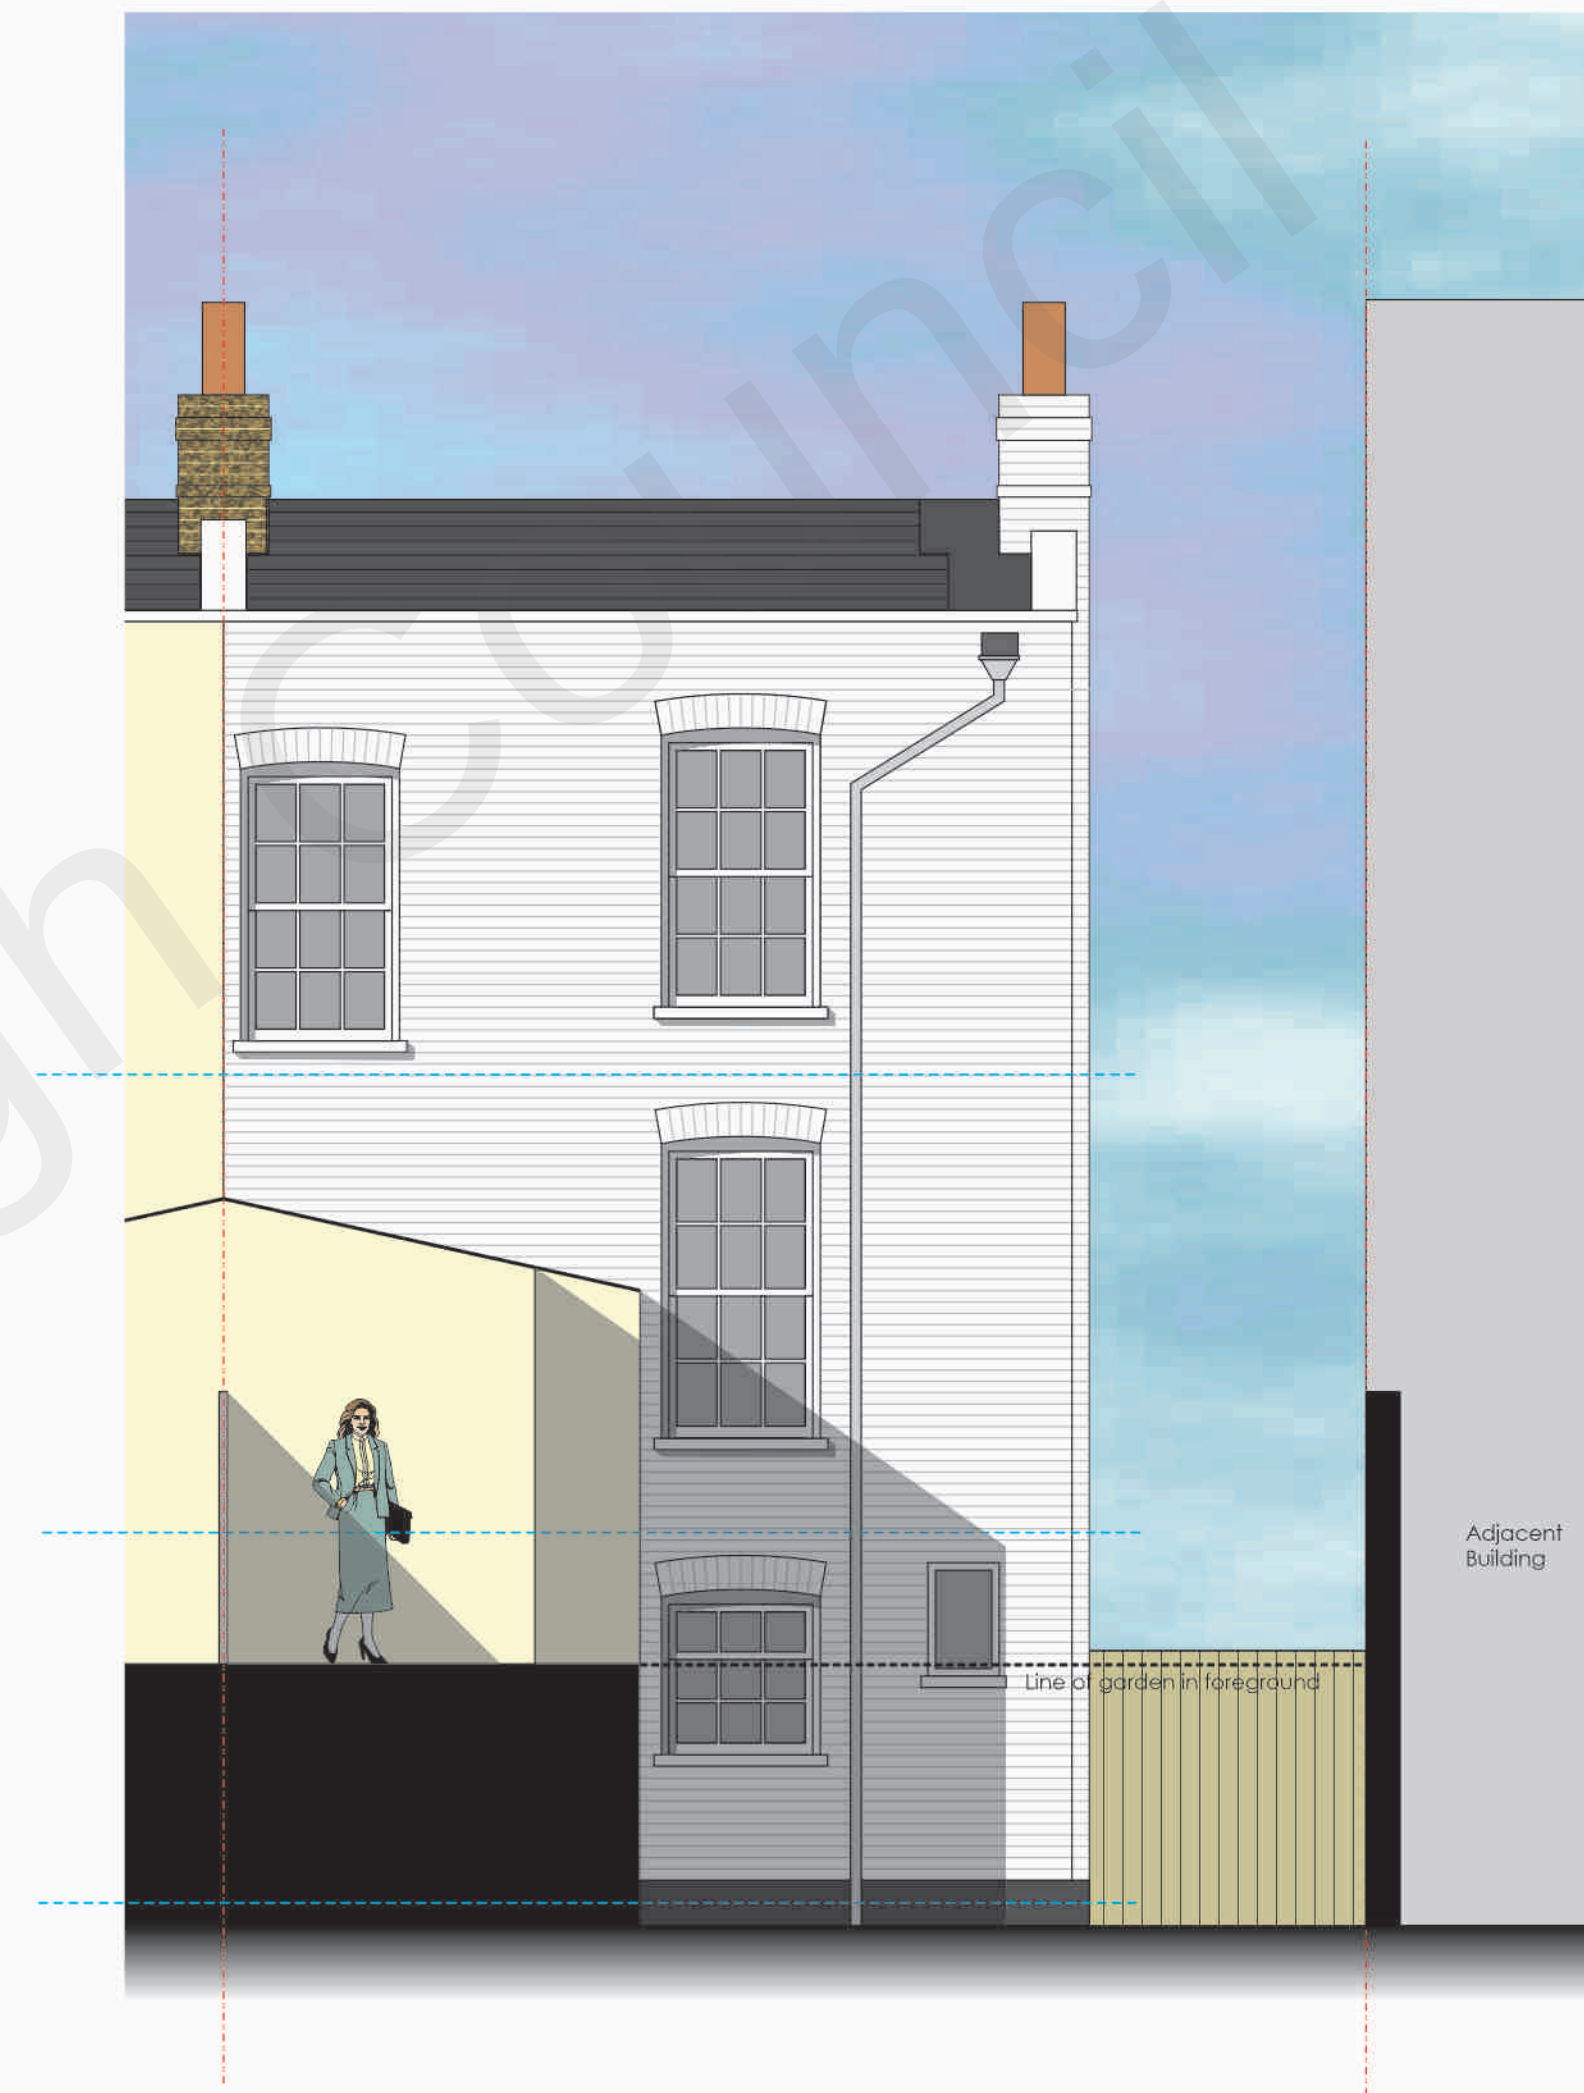

Existing Rear Elevation -1:50

REVISIONS	
SCALE	1:50
DATE	July 2022

Existing Elevations

Project
Proposed Rear Extension
62 Wrotham Road
Gravesend Kent DA11 0QF
for: Simple Solutions Ltd

WARD + ASSOCIATES
THE HOO WROTHAM ROAD
MEOPHAM GRAVESEND KENT DA13 0HP

T: 01474 814195 M: 07771 843940
E: admin@wardassociates.co.uk W: www.wardassociates.co.uk
Skype User Name: rogerwardassociates

1522.WD.04