



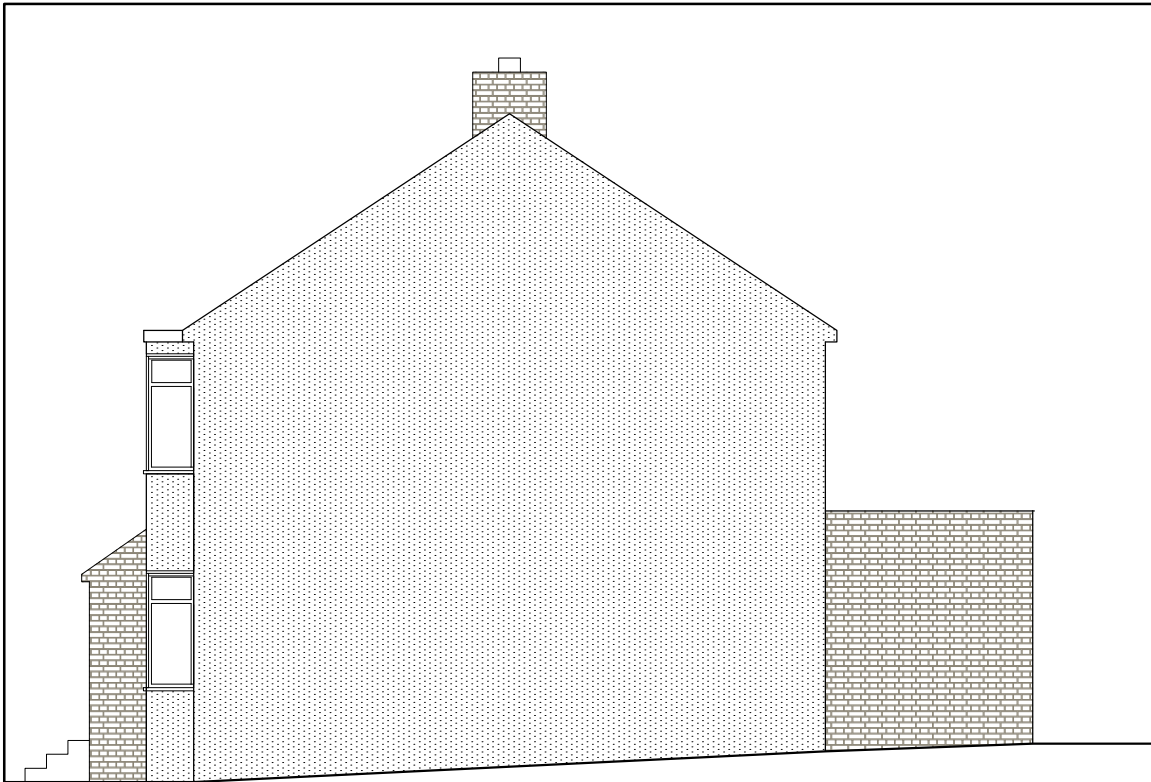

Existing Side elevation
view from 38 MA side

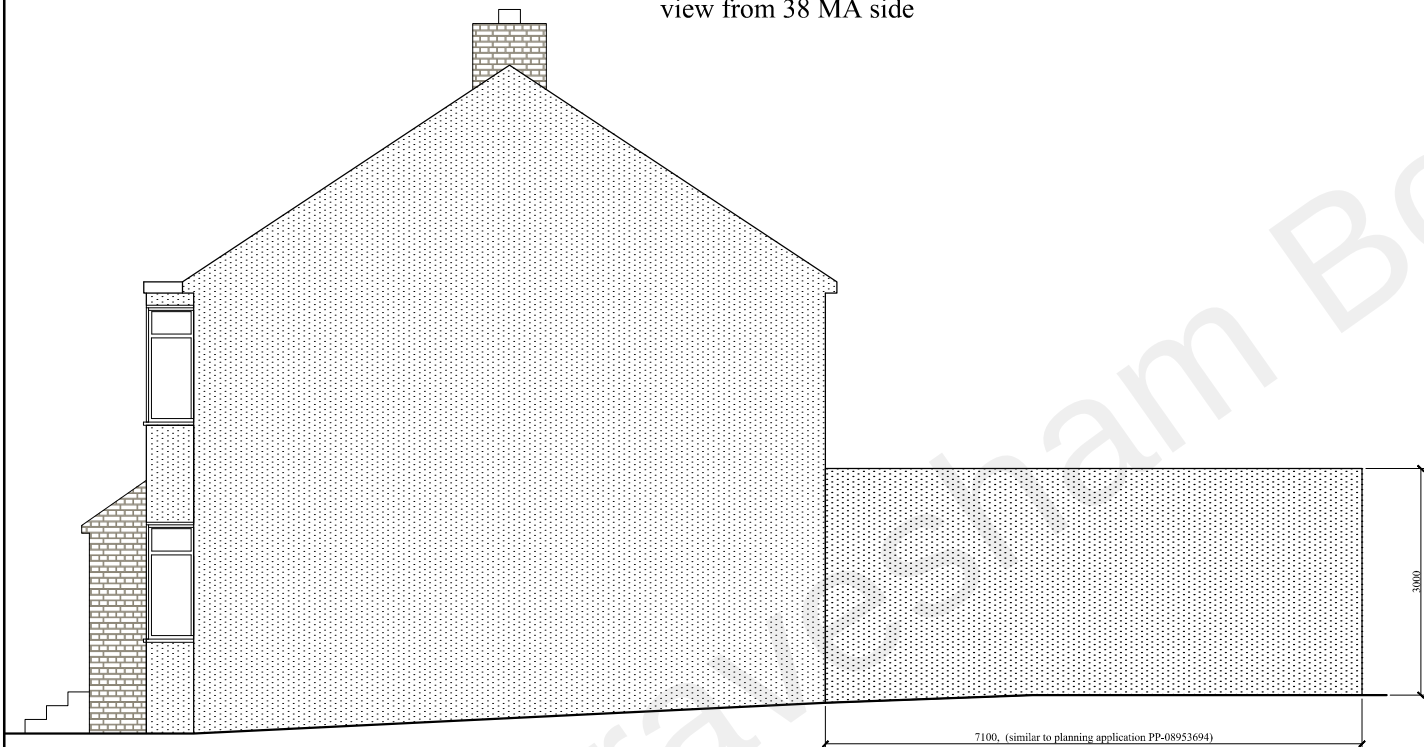


Proposed Side elevation
view from 38 MA side



Existing Side elevation
view from 34 MA side



Proposed Side elevation
view from 34 MA side

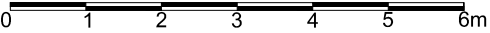

Rev	Date	Description	Client	Mustapha C.	Scale @ A1	N/A	Job No.	Drawing No.	Rev
-	-	-	Project	Single storey rear extension	A3	1:100	D000325	A-11	00
-	-	-	Address	36, Malvina Avenue, Gravesend, Kent, DA12 5AP	Drawn by	IS	Status of drawing	Design	Stage
-	-	-	Drwg. title	Existing / Proposed side elevations	Checked by	AS	Planning	Application	3
-	-	-			Date	12/11 /21			