



BOUNDARY WALL PLAN | PROPOSED

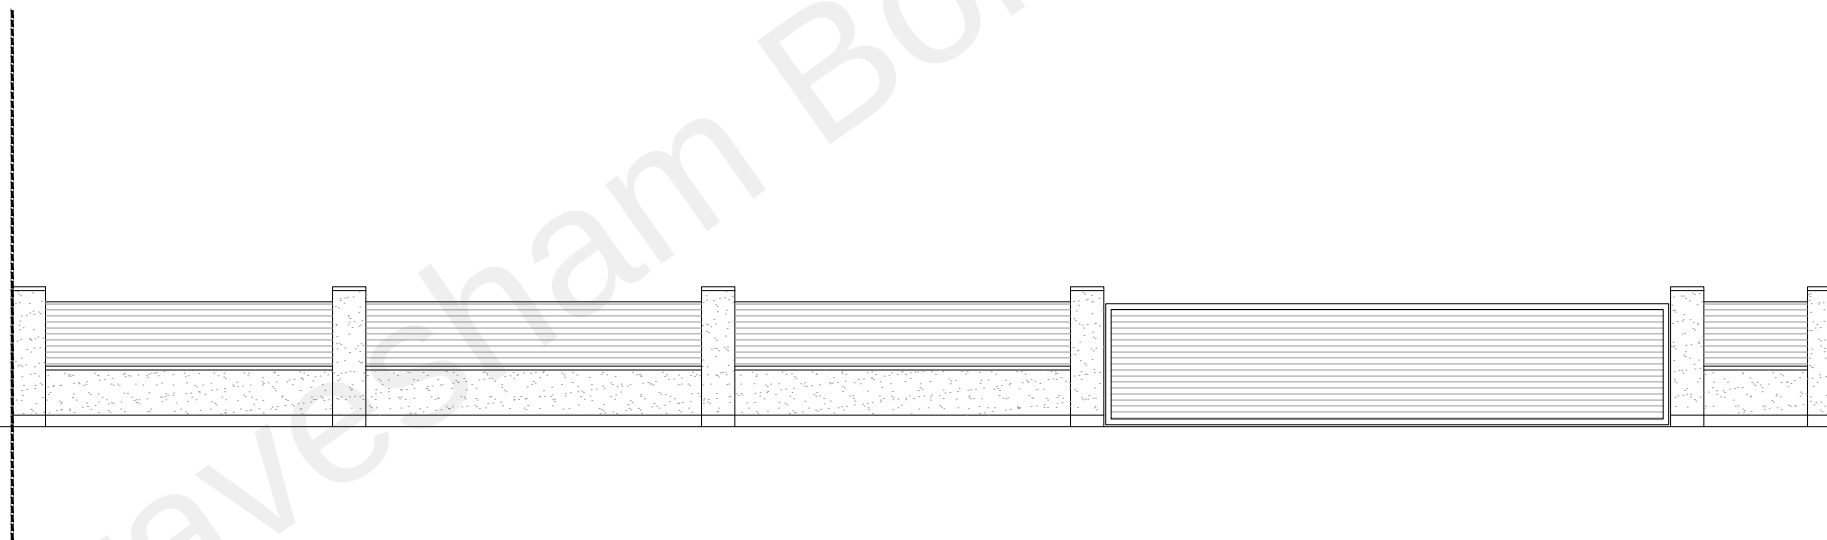

BOUNDARY WALL ELEVATION | PROPOSED

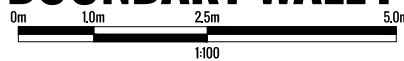