


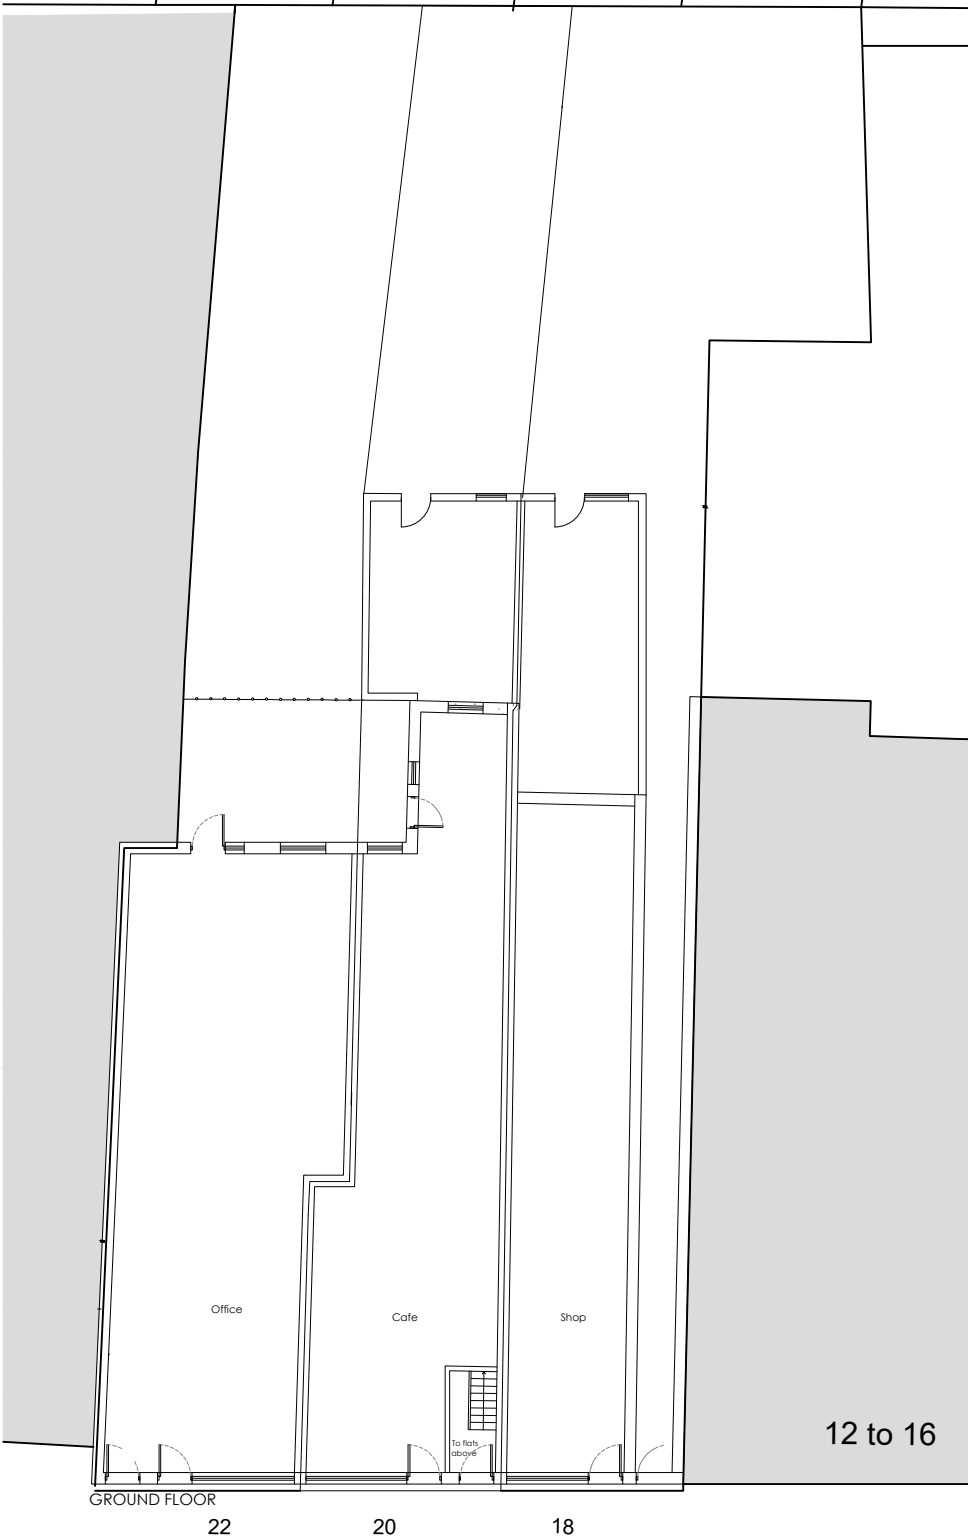

GROUND FLOOR



FIRST FLOOR



SECOND FLOOR

REV .A – ISSUED FOR PLANNING 24.04.25

20 QUEEN STREET GRAVESEND
EXISTING LAYOUTS
GROUND, FIRST AND SECOND FLOORS

SCALE	1:200 @ A3		
DATE	NOV 2024	DRAWN BY	P.O.
CLIENT			
DRAWING NO.	829 – 01		REV. A

OLSON DESIGN GROUP
INTERIOR & ARCHITECTURAL DESIGN

PILGRIMS COTTAGE PILGRIMS WAY
WESTWELL ASHFORD KENT TN25 4NQ
pennyolson7@hotmail.com
07788972736

