


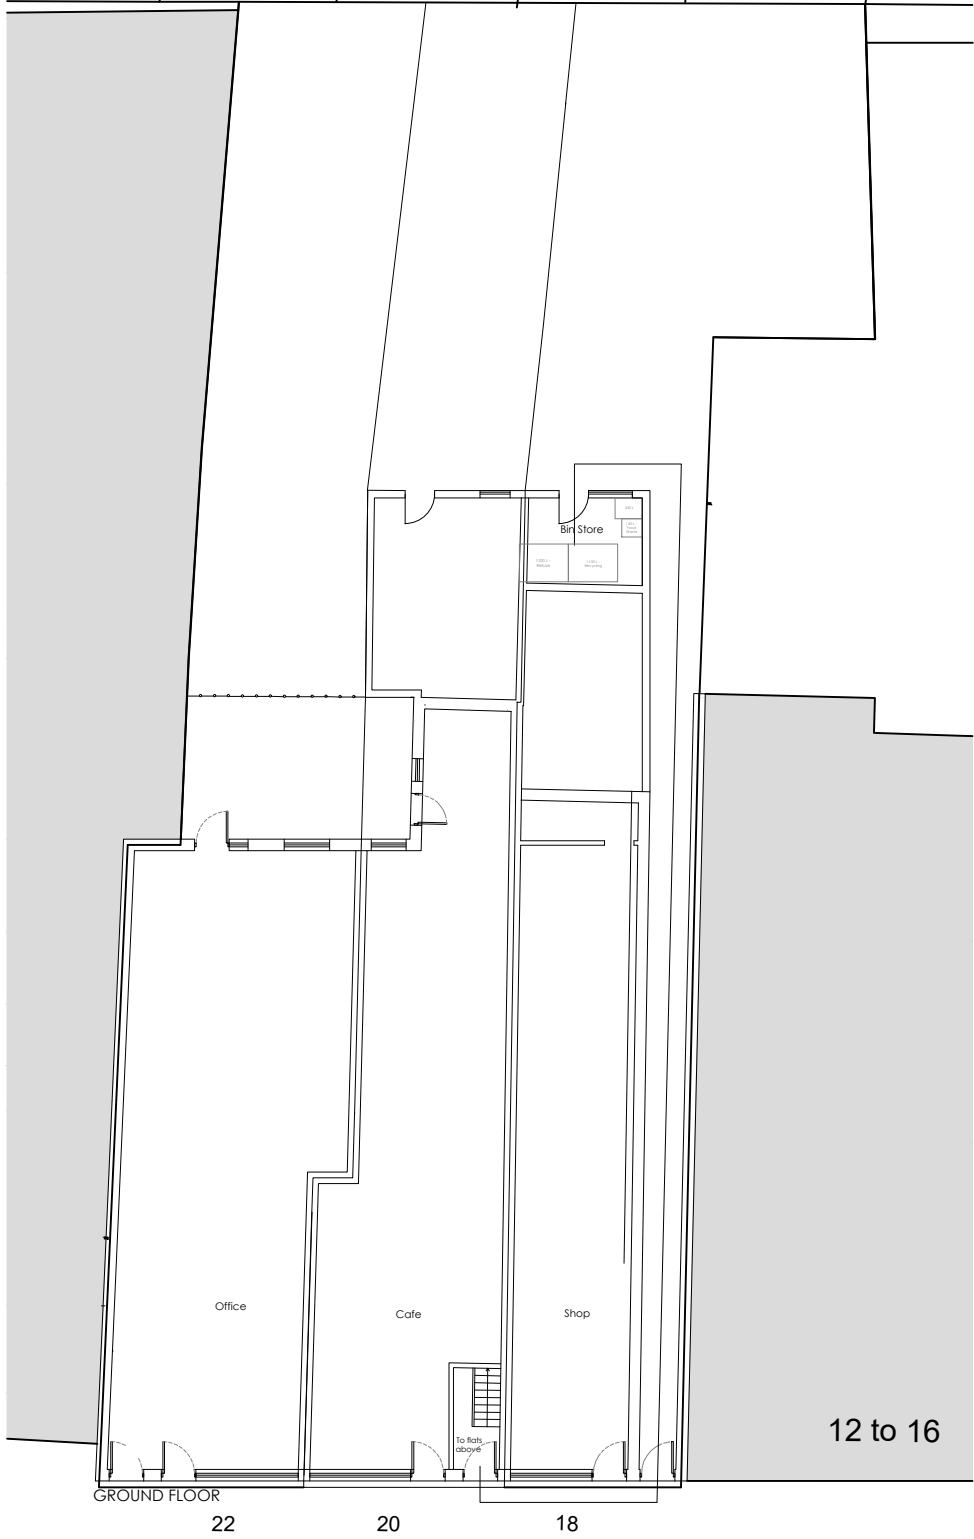


GROUND FLOOR

FIRST FLOOR

SECOND FLOOR

REV .B – ISSUED FOR PLANNING 24.04.25

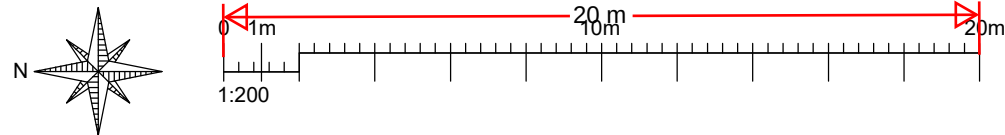

20 QUEEN STREET GRAVESEND

EXISTING ELEVATIONS

SCALE	1:200 @ A3		
DATE	Apr 2025	DRAWN BY	P.O.
CLIENT			
DRAWING NO.	829 – 02		REV. B

OLSON DESIGN GROUP
INTERIOR & ARCHITECTURAL DESIGN

PILGRIMS COTTAGE PILGRIMS WAY
WESTWELL ASHFORD KENT TN25 4NQ
pennyolson7@hotmail.com
07788972736