



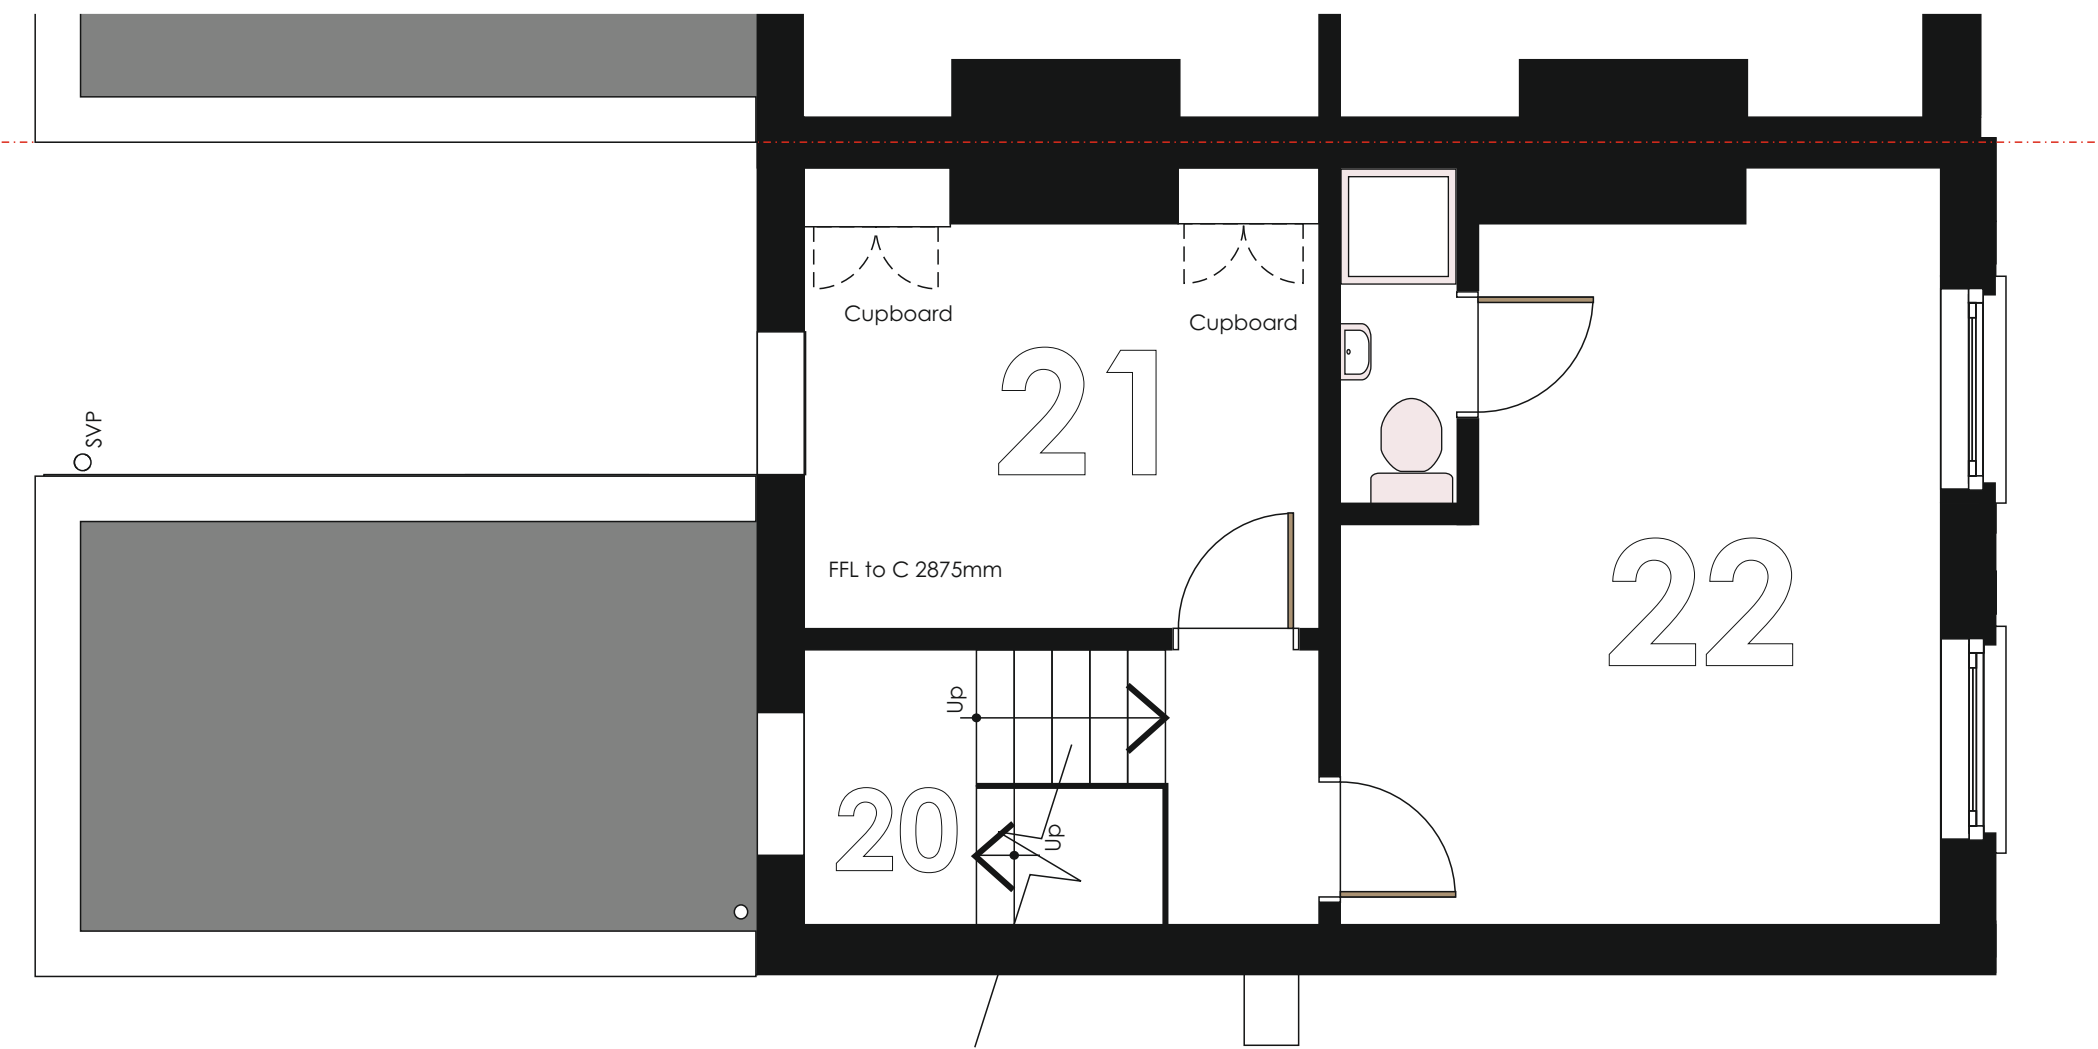

Second Floor Plan - 1:50

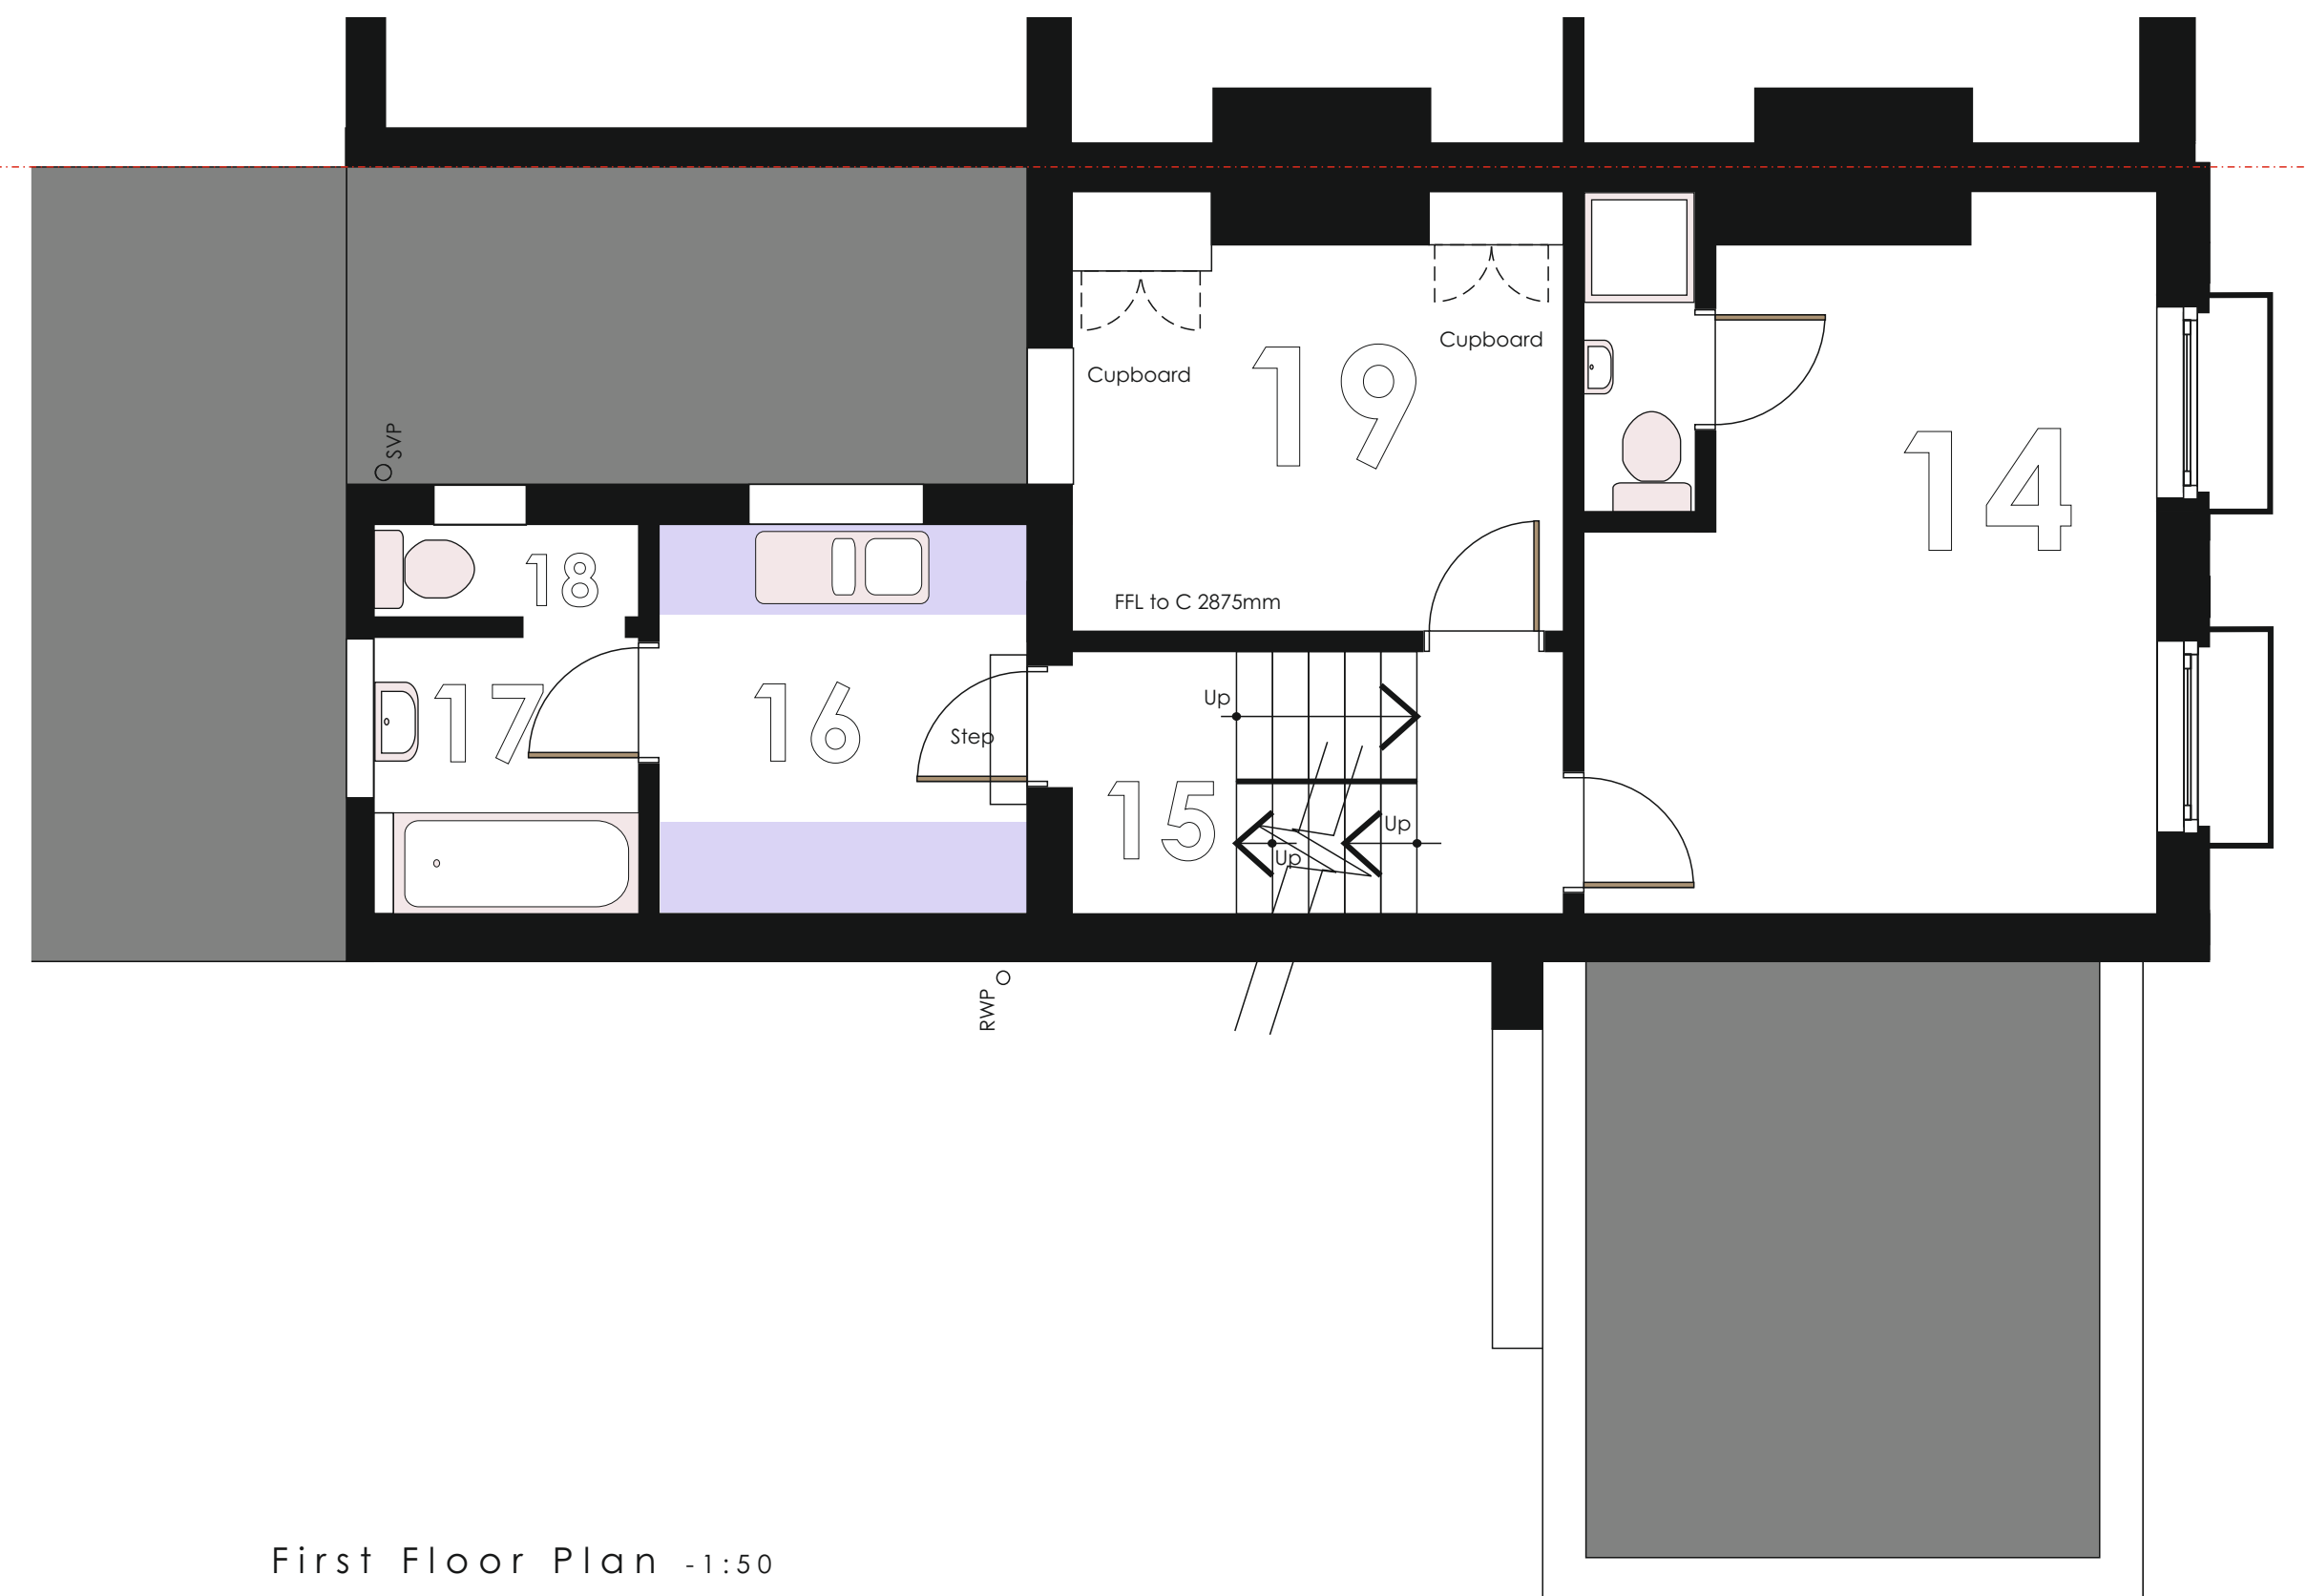

First Floor Plan - 1:50



Site Block Plan - 1:200



A. Planning unit altered		RFW
REVISIONS		
SCALES	1:50	DEVELOP
DATE	April 2025	

Existing First, Second Floor and Block Plans

PROJECT
Conversion of Existing Residential Areas to HMO
38 Windmill Street
Gravesend Kent DA12 1BA
for: Mr M Ceik

WARD + ASSOCIATES
THE HOO WROTHAM ROAD
MEOPHAM GRAVESEND KENT DA13 0HP
M: 07771 863940
E: roger@wardassociates.co.uk W: www.wardassociates.

1124.WD.102B