



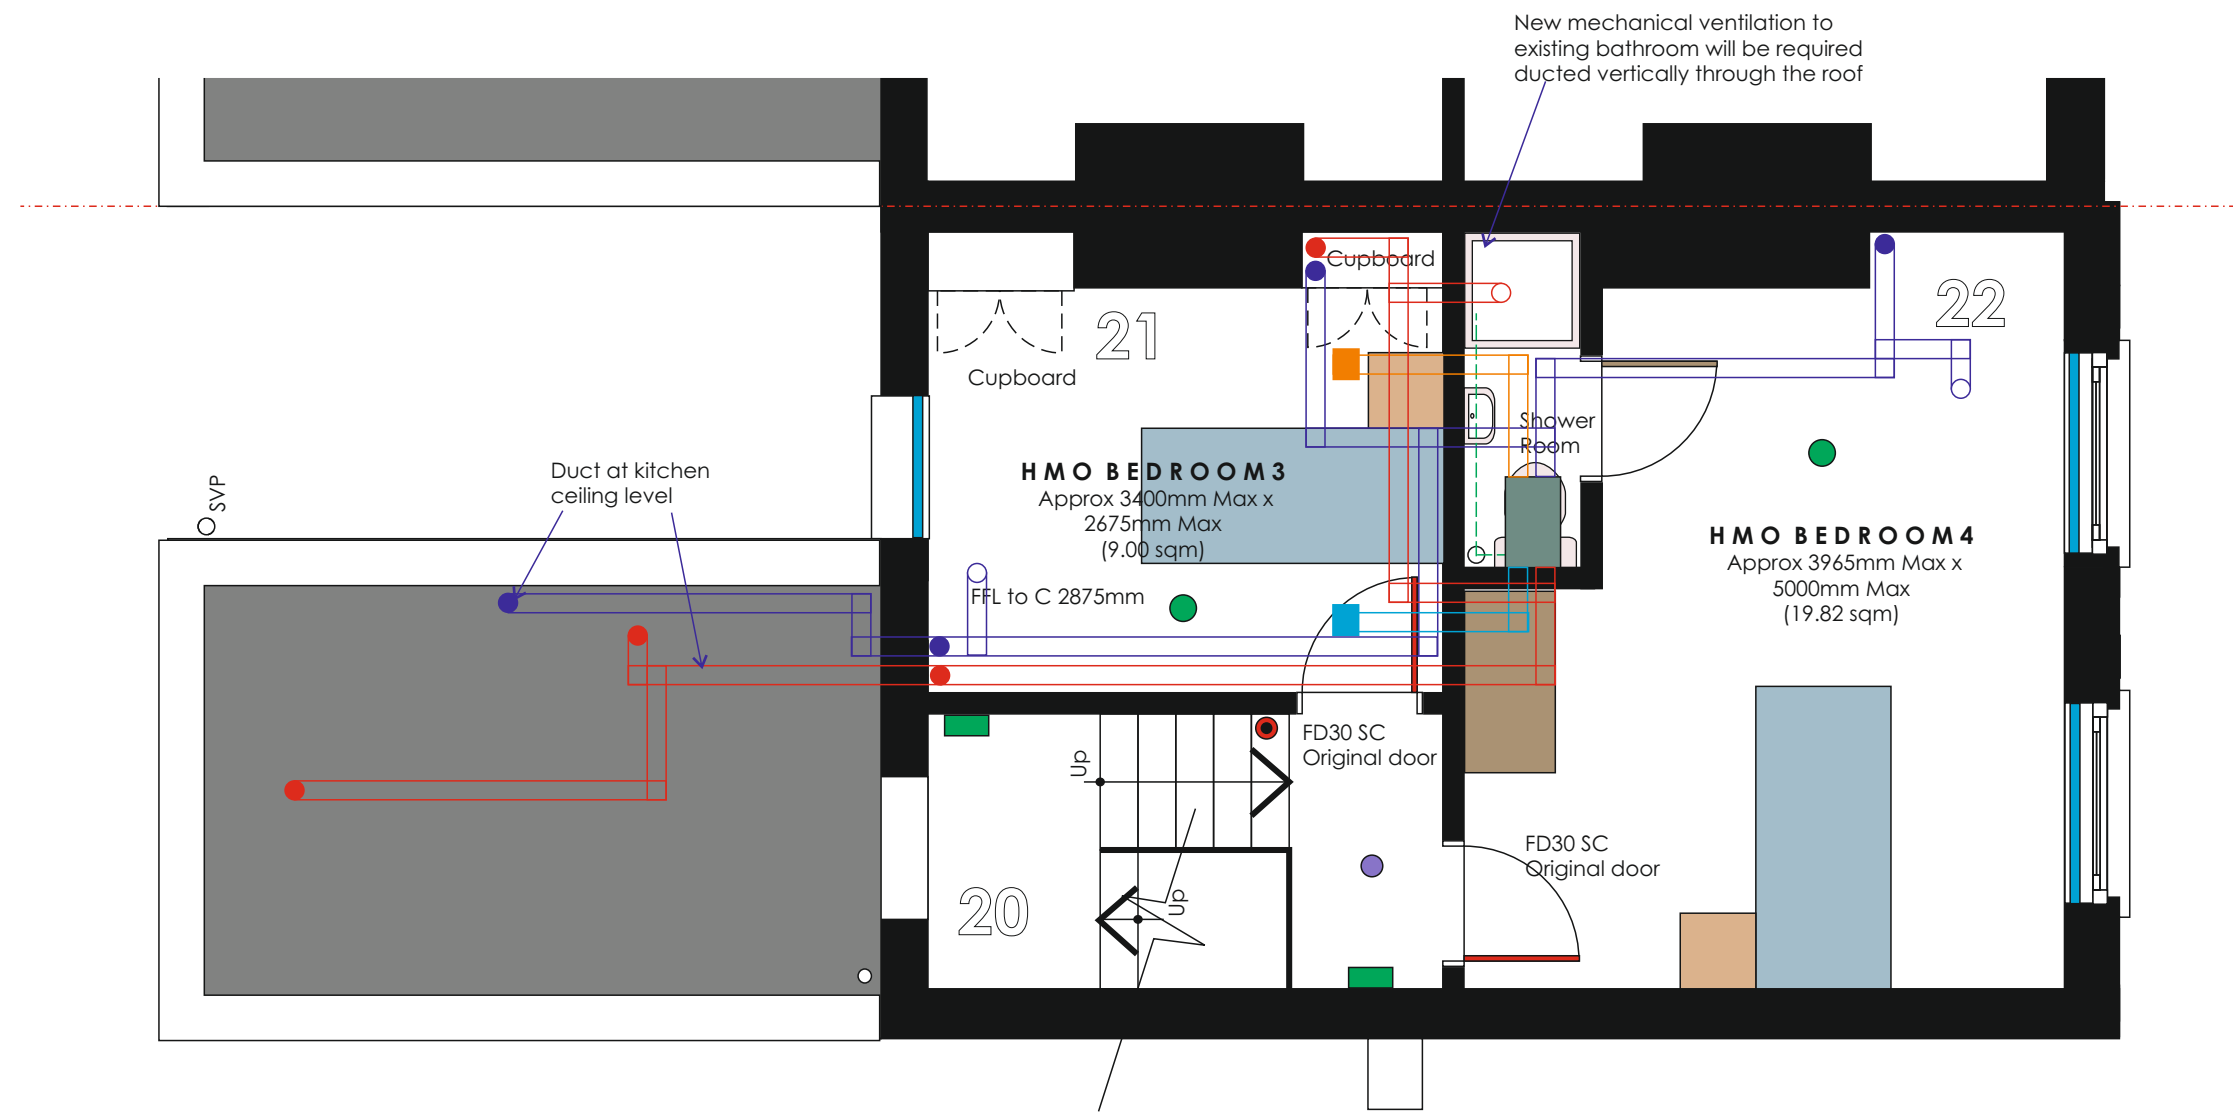

Proposed Second Floor Plan -1:50

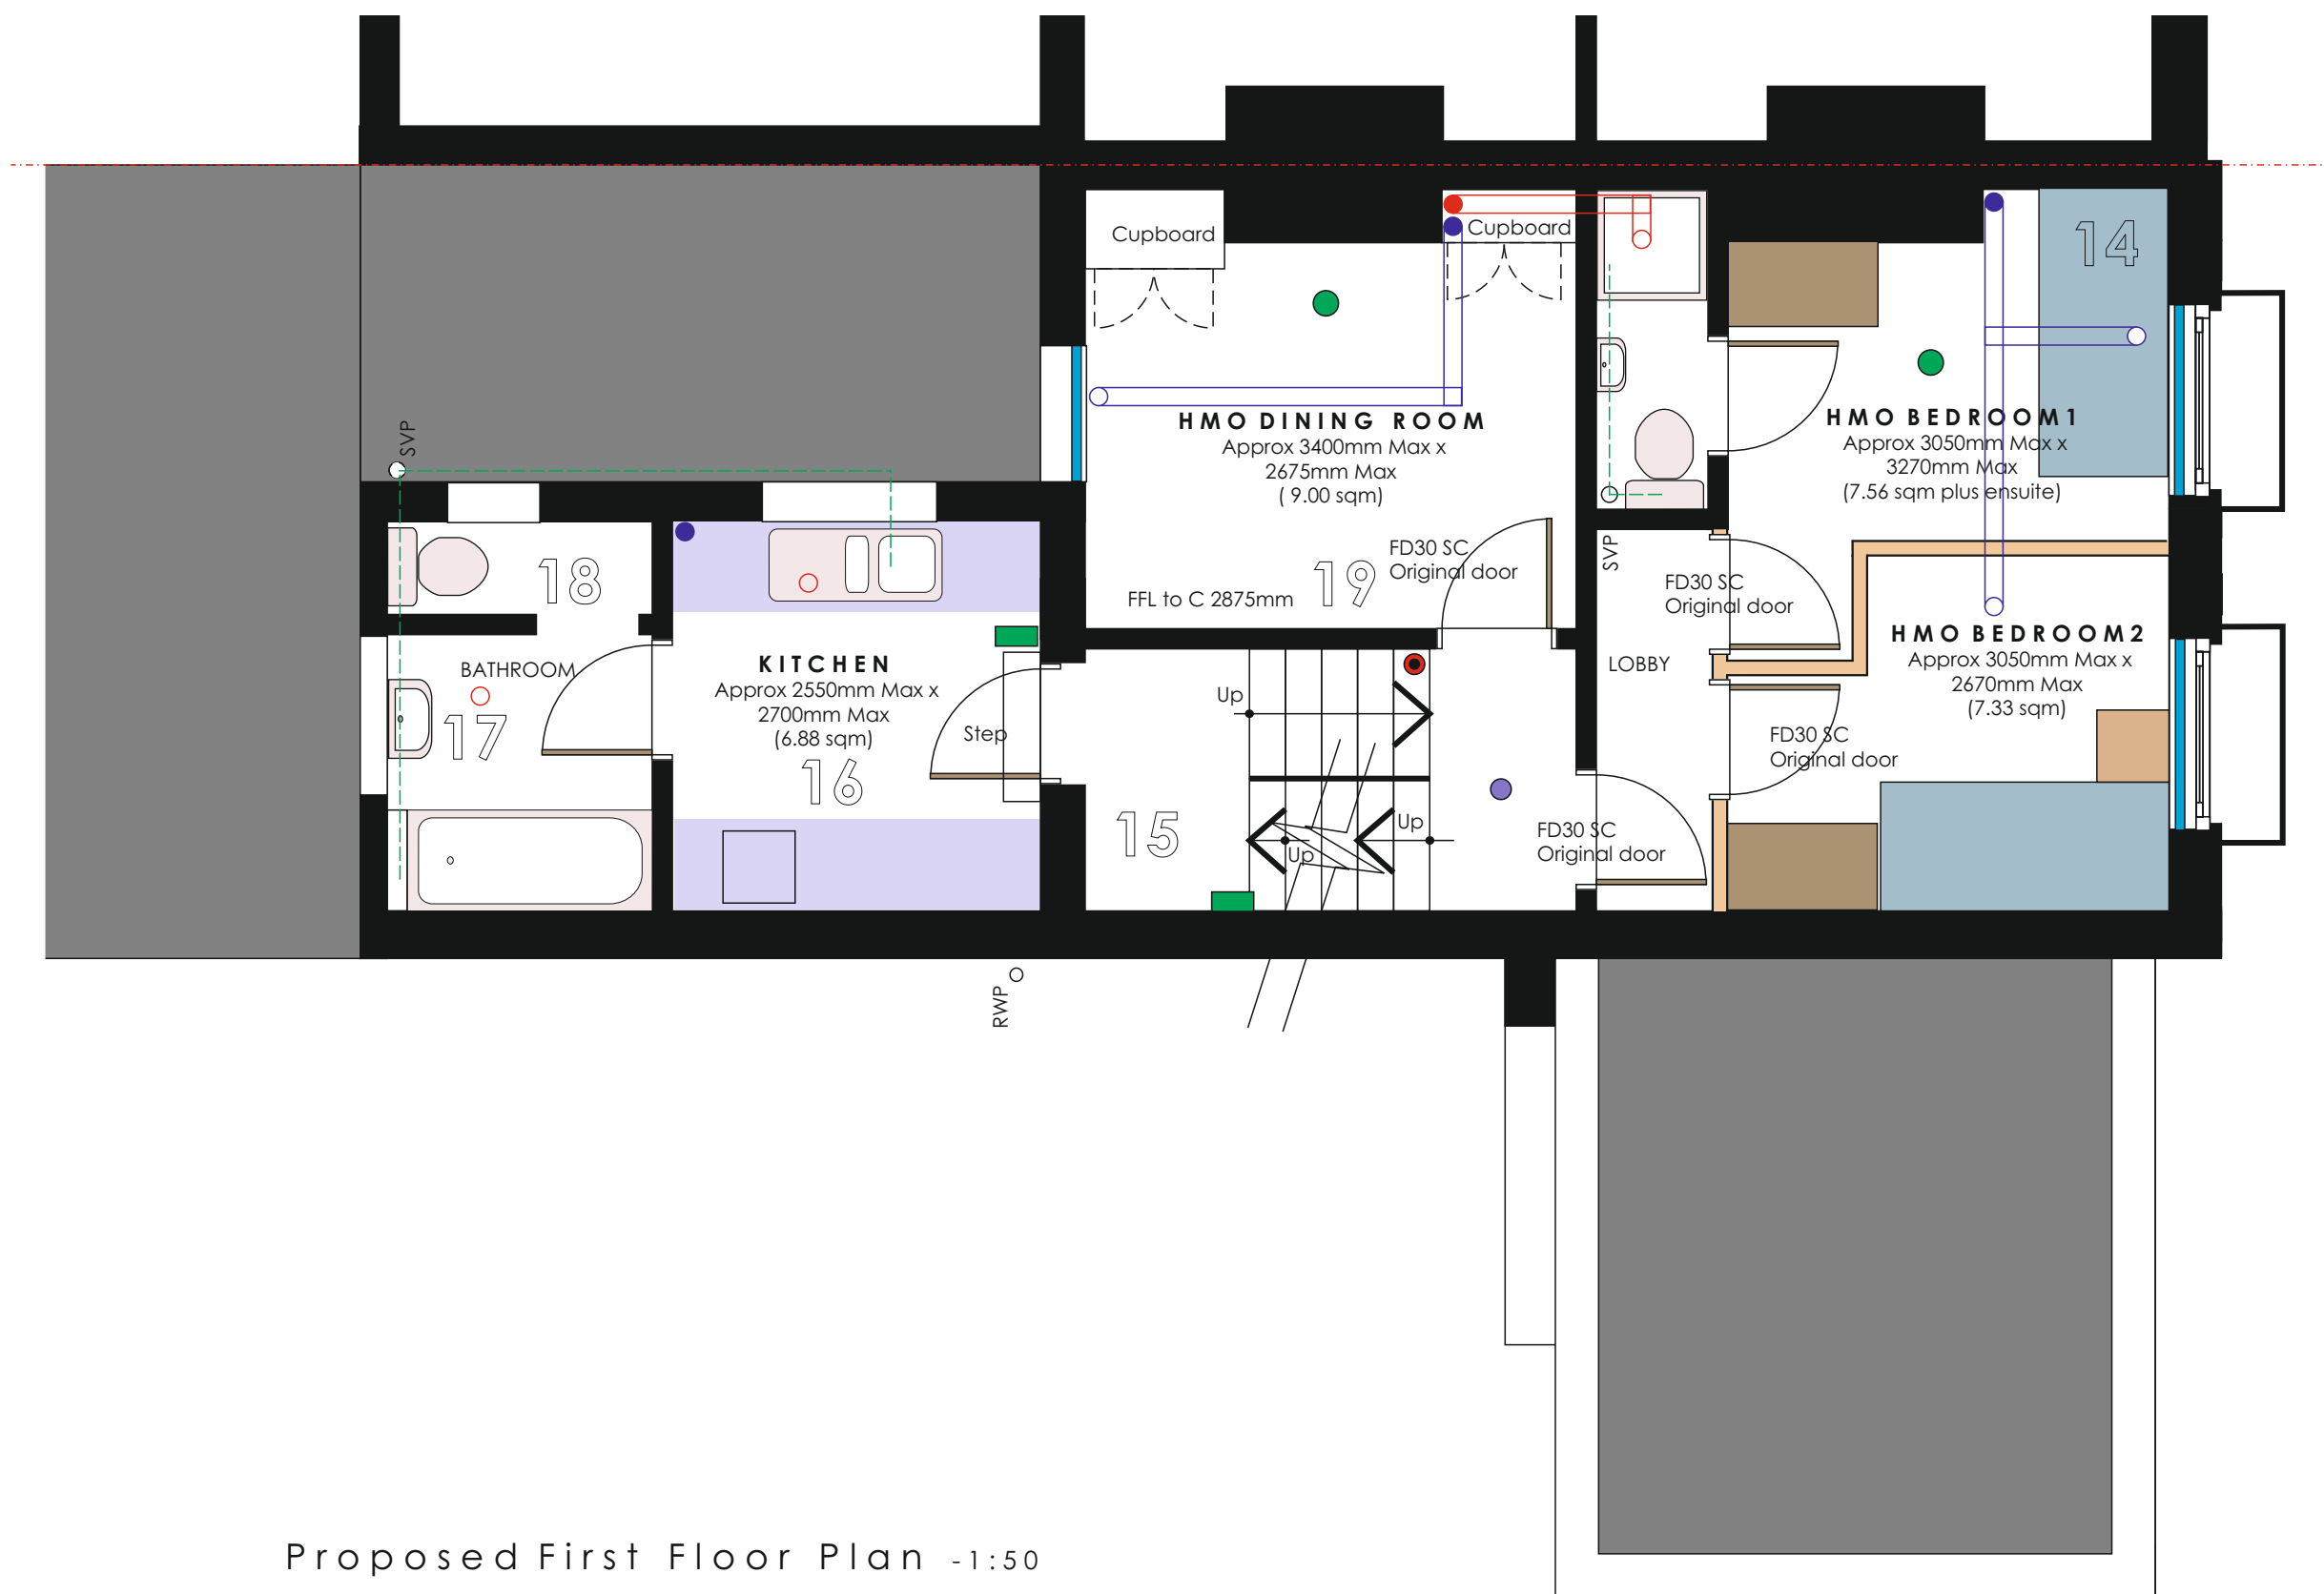

Proposed First Floor Plan -1:50

LEGEND

-
-
-
-
-
-
-
-
-
-
-
-
-
-
-
-
-
-
-
-
-
-

B. MVHR layout shown A. HMO and office layout		RFW
REVISIONS		
SCALES	1:50	DATE
DATE	April 2025	
DRAWING	Proposed First and Second Floor plans	

PROJECT
Conversion of Existing Residential Areas to HMO
38 Windmill Street
Gravesend Kent DA12 1BA
for: Mr M Celik

WARD + ASSOCIATES
THE HOO WROTHAM ROAD
MEOPHAM GRAVESEND KENT DA13 0HP
M: 07771 863940
E: roger@wardassociates.co.uk W: www.wardassociates.co.uk

1124.WD.111B