
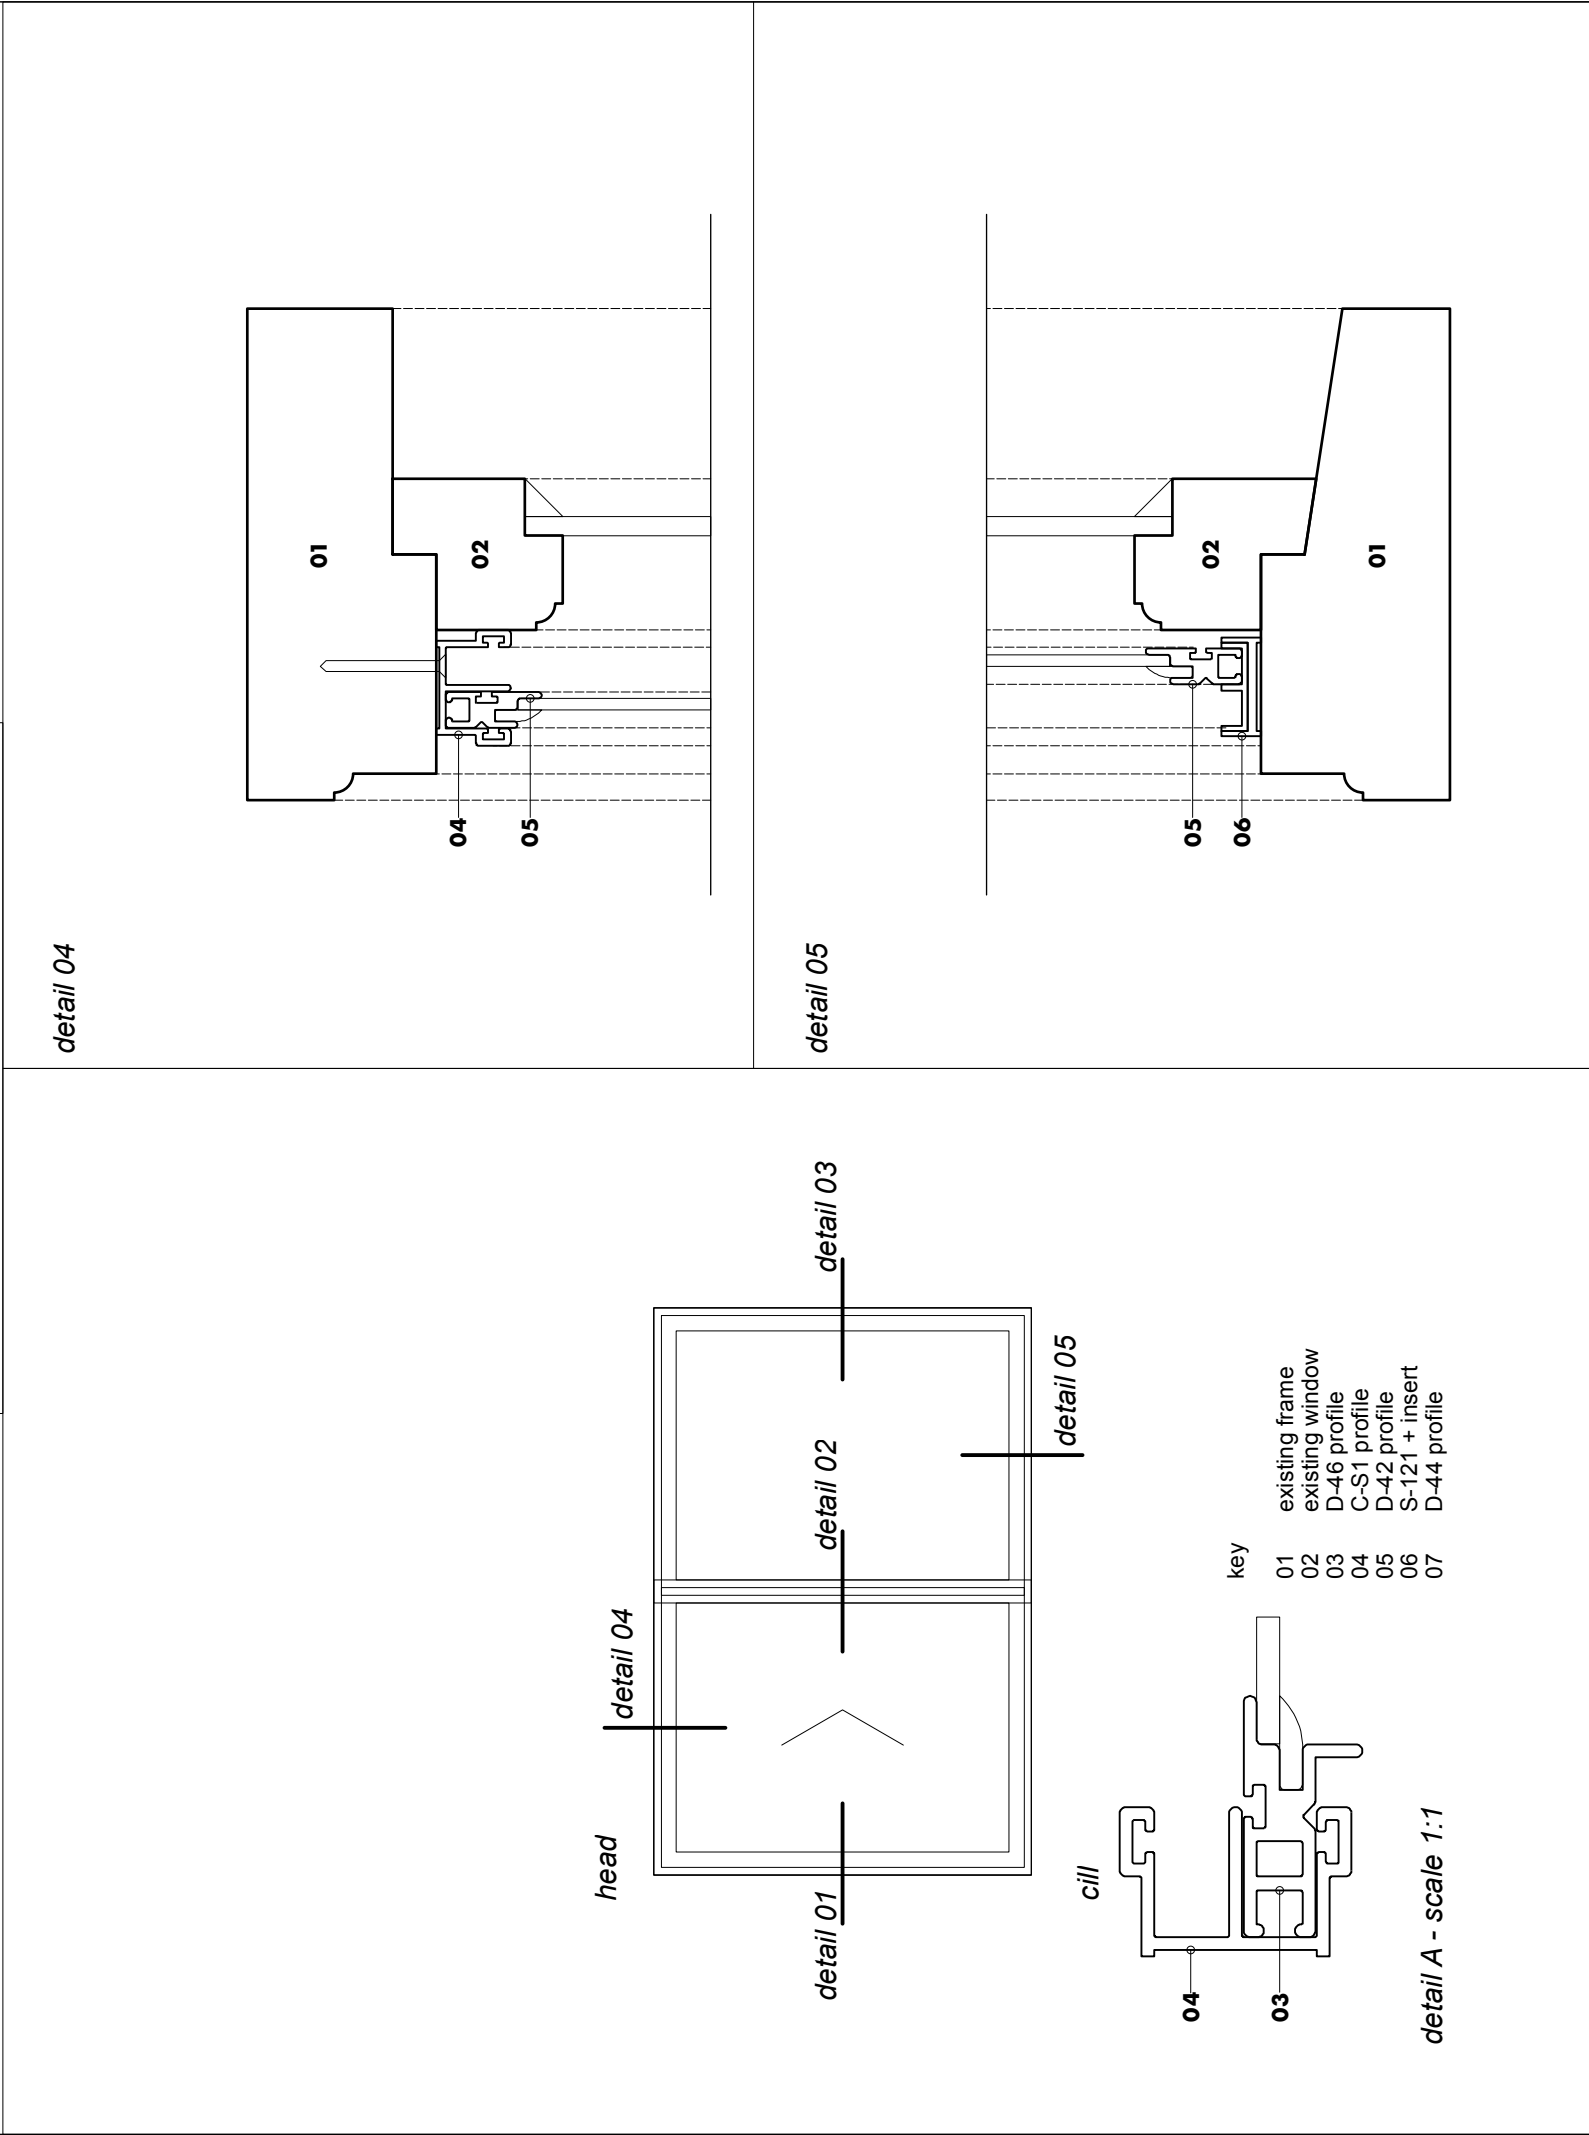


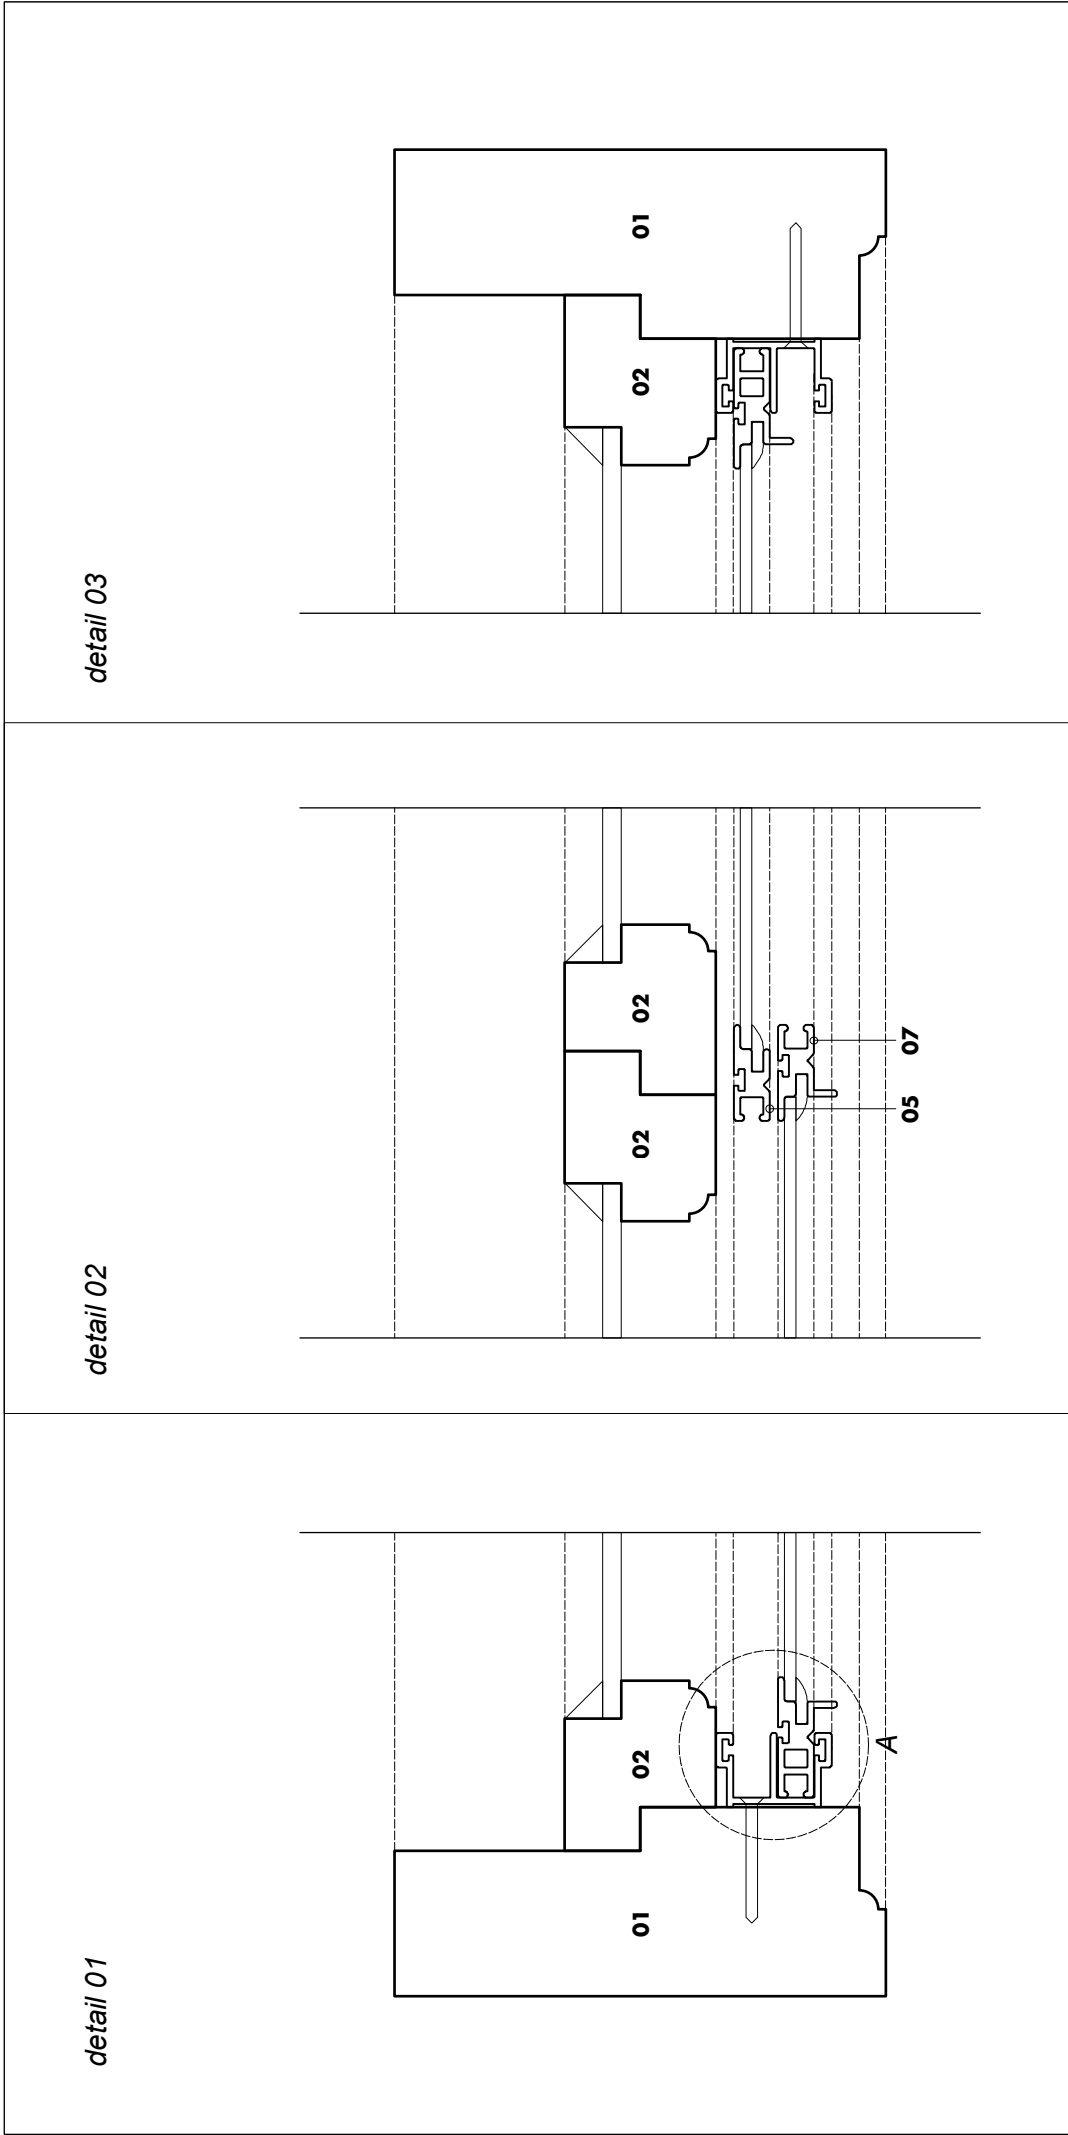

GENERAL NOTES

1.

This drawing is the copyright of Haines Phillips Architects.

2.

Do not scale from this drawing. Use figured dimensions only.

3.

This drawing must not be used for land transfer purposes, or for construction purposes unless accompanied by an Architect's Instruction.

DRAWING ISSUE STATUS

ISSUE STATUS	COMMENT
P PL	PRELIMINARY PLANNING For comment and review Planning/Listed Building Application
BR T C	BUILDING REGS TENDER CONSTRUCTION Building Regs Application For pricing purposes only For procurement & construction
FC L	FINAL CONSTRUCTION LEGAL Record drawings on completion Conveyancing or other legal purposes

REVISIONS

REV	DATE	NOTES
1	26/03/26	Planning Issue.

HAINES
PHILLIPS
ARCHITECTS

Tankerton Works

12 Argyle Walk

London WC1H 8HA

t

020 7833 9324

f

020 7837 2864

e

office@hainesphillips.co.uk

JOB TITLE

Elizabeth House,
The Street, Meopham,
DA13 0AJ

DRAWING TITLE

Typical Cross Sections
through Horizontal
Sliding Secondary
Glazing Unit

DRAWN

PC

JOB NR

4412

DRAWING NO.

DA400

DATE

Mar 2026

SCALE

1:2@A3

ISSUE

PL

REVISION

1