
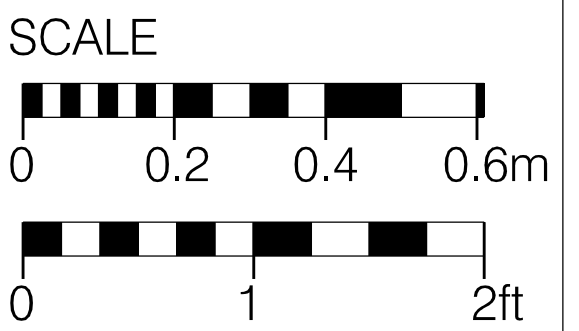
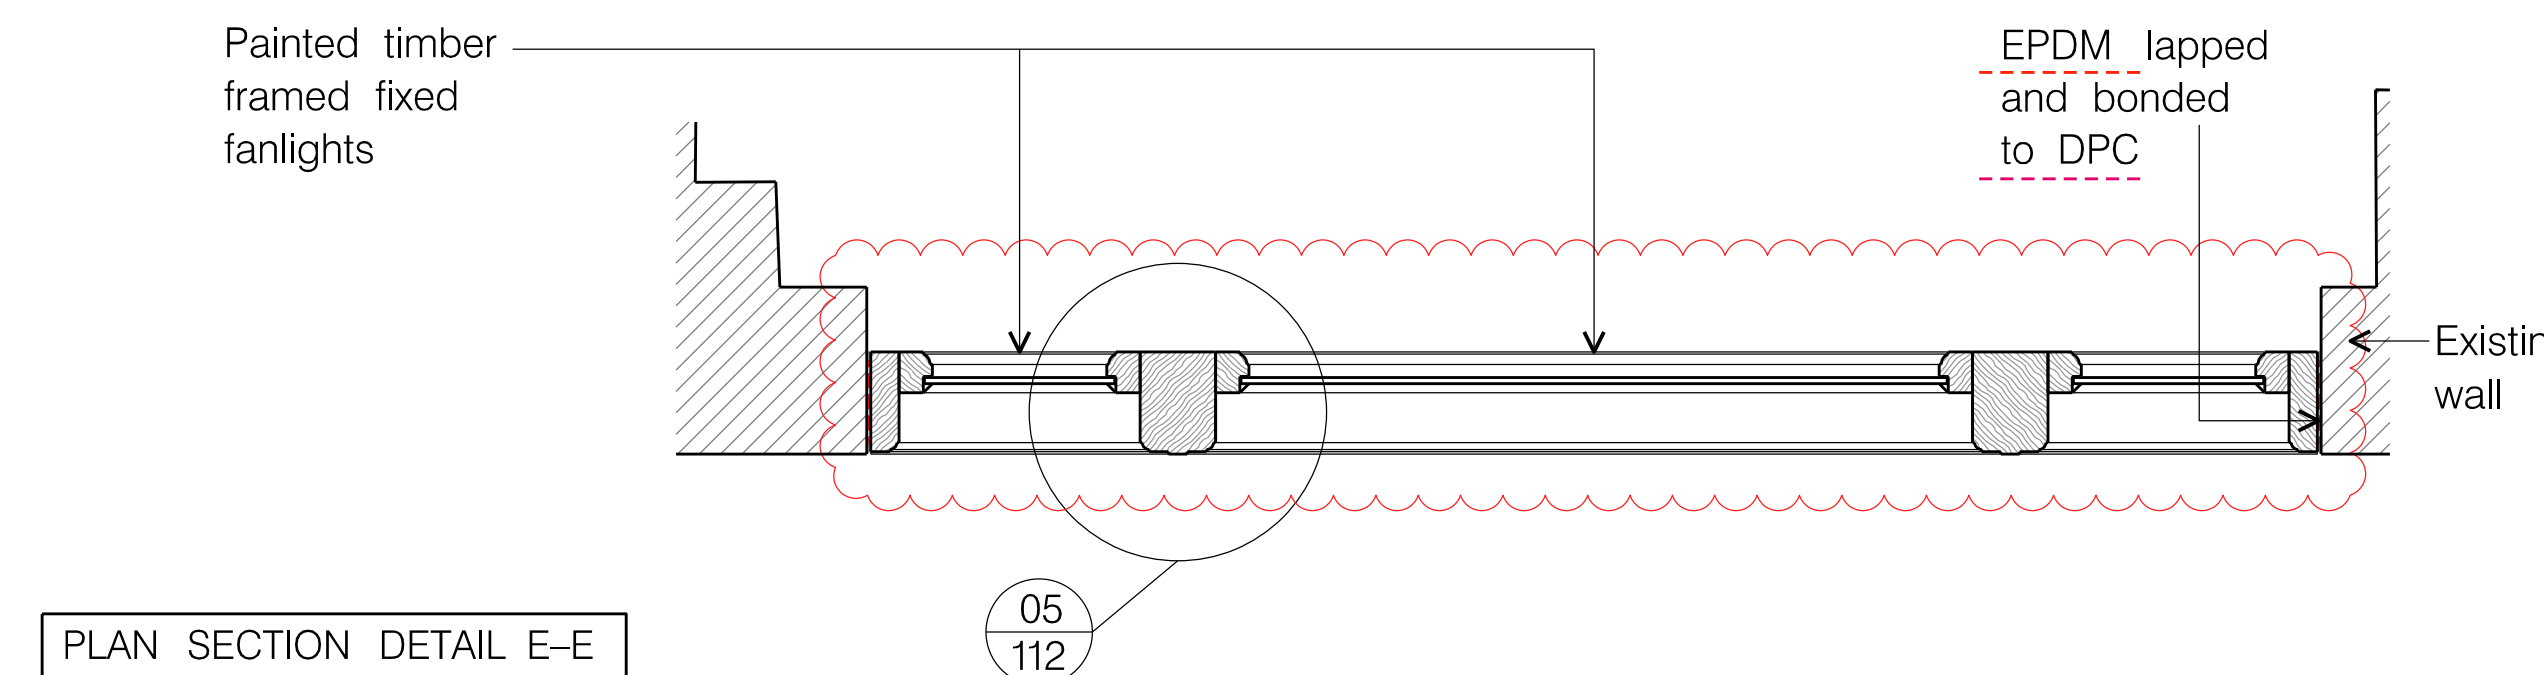
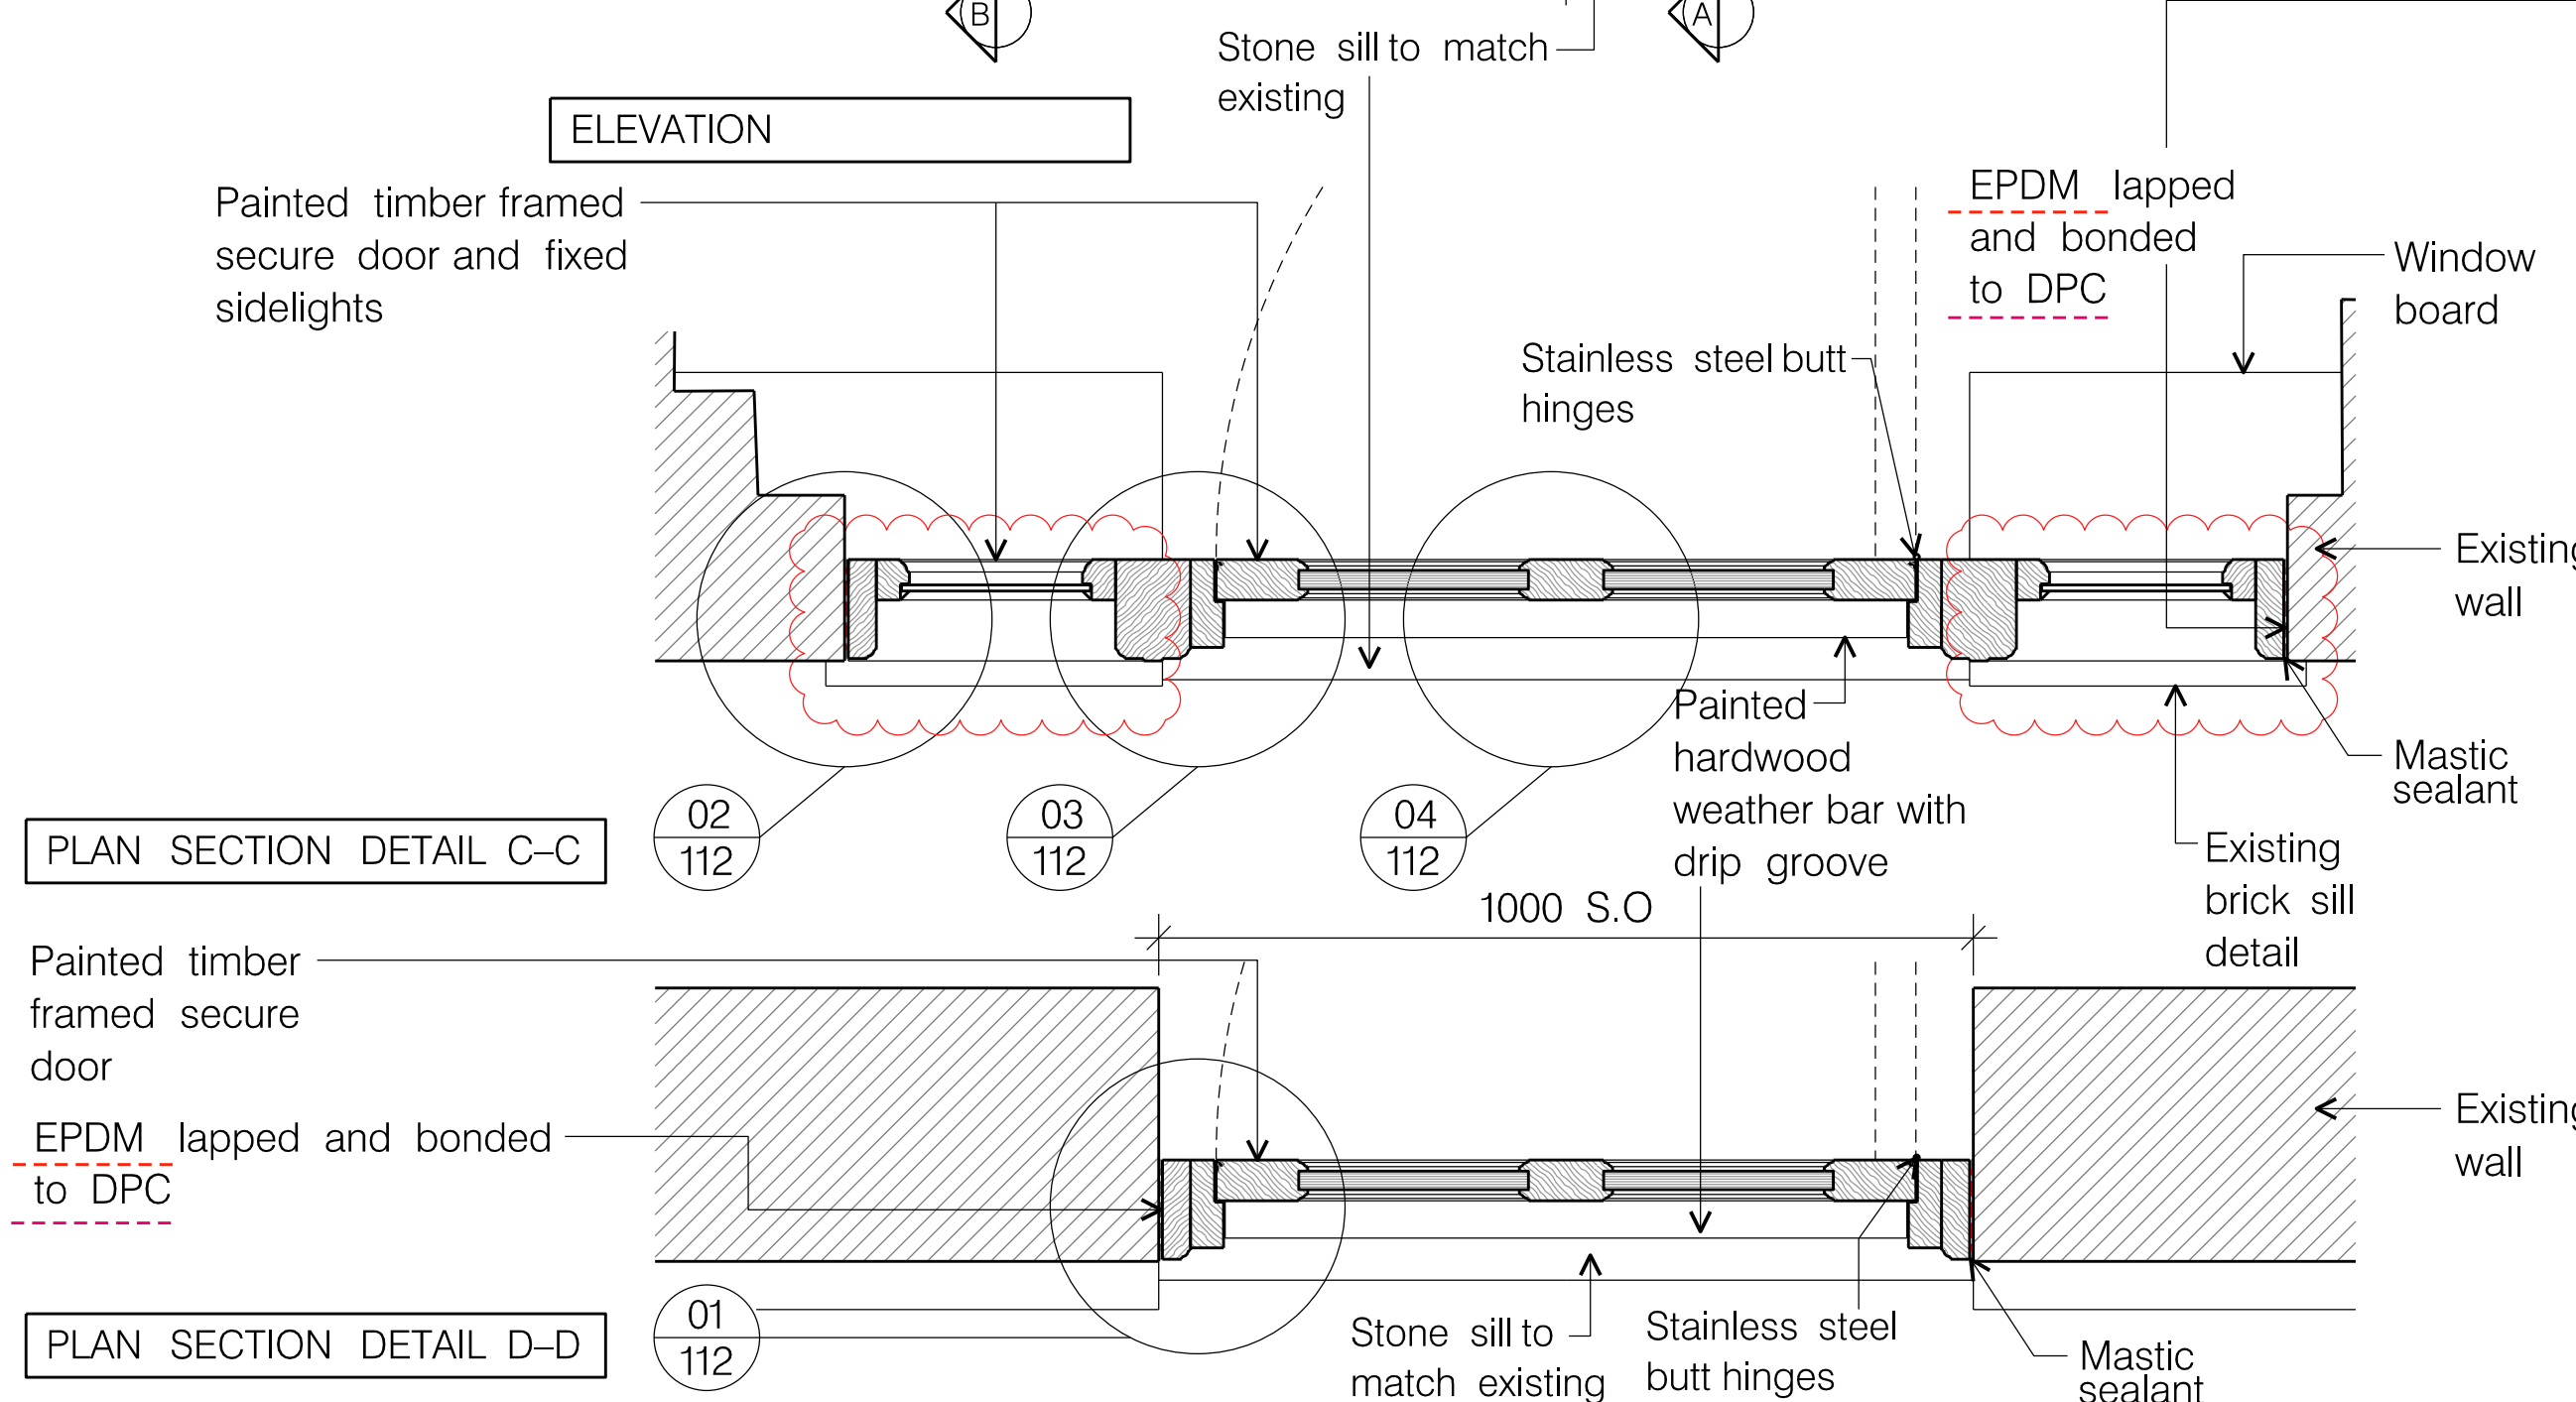
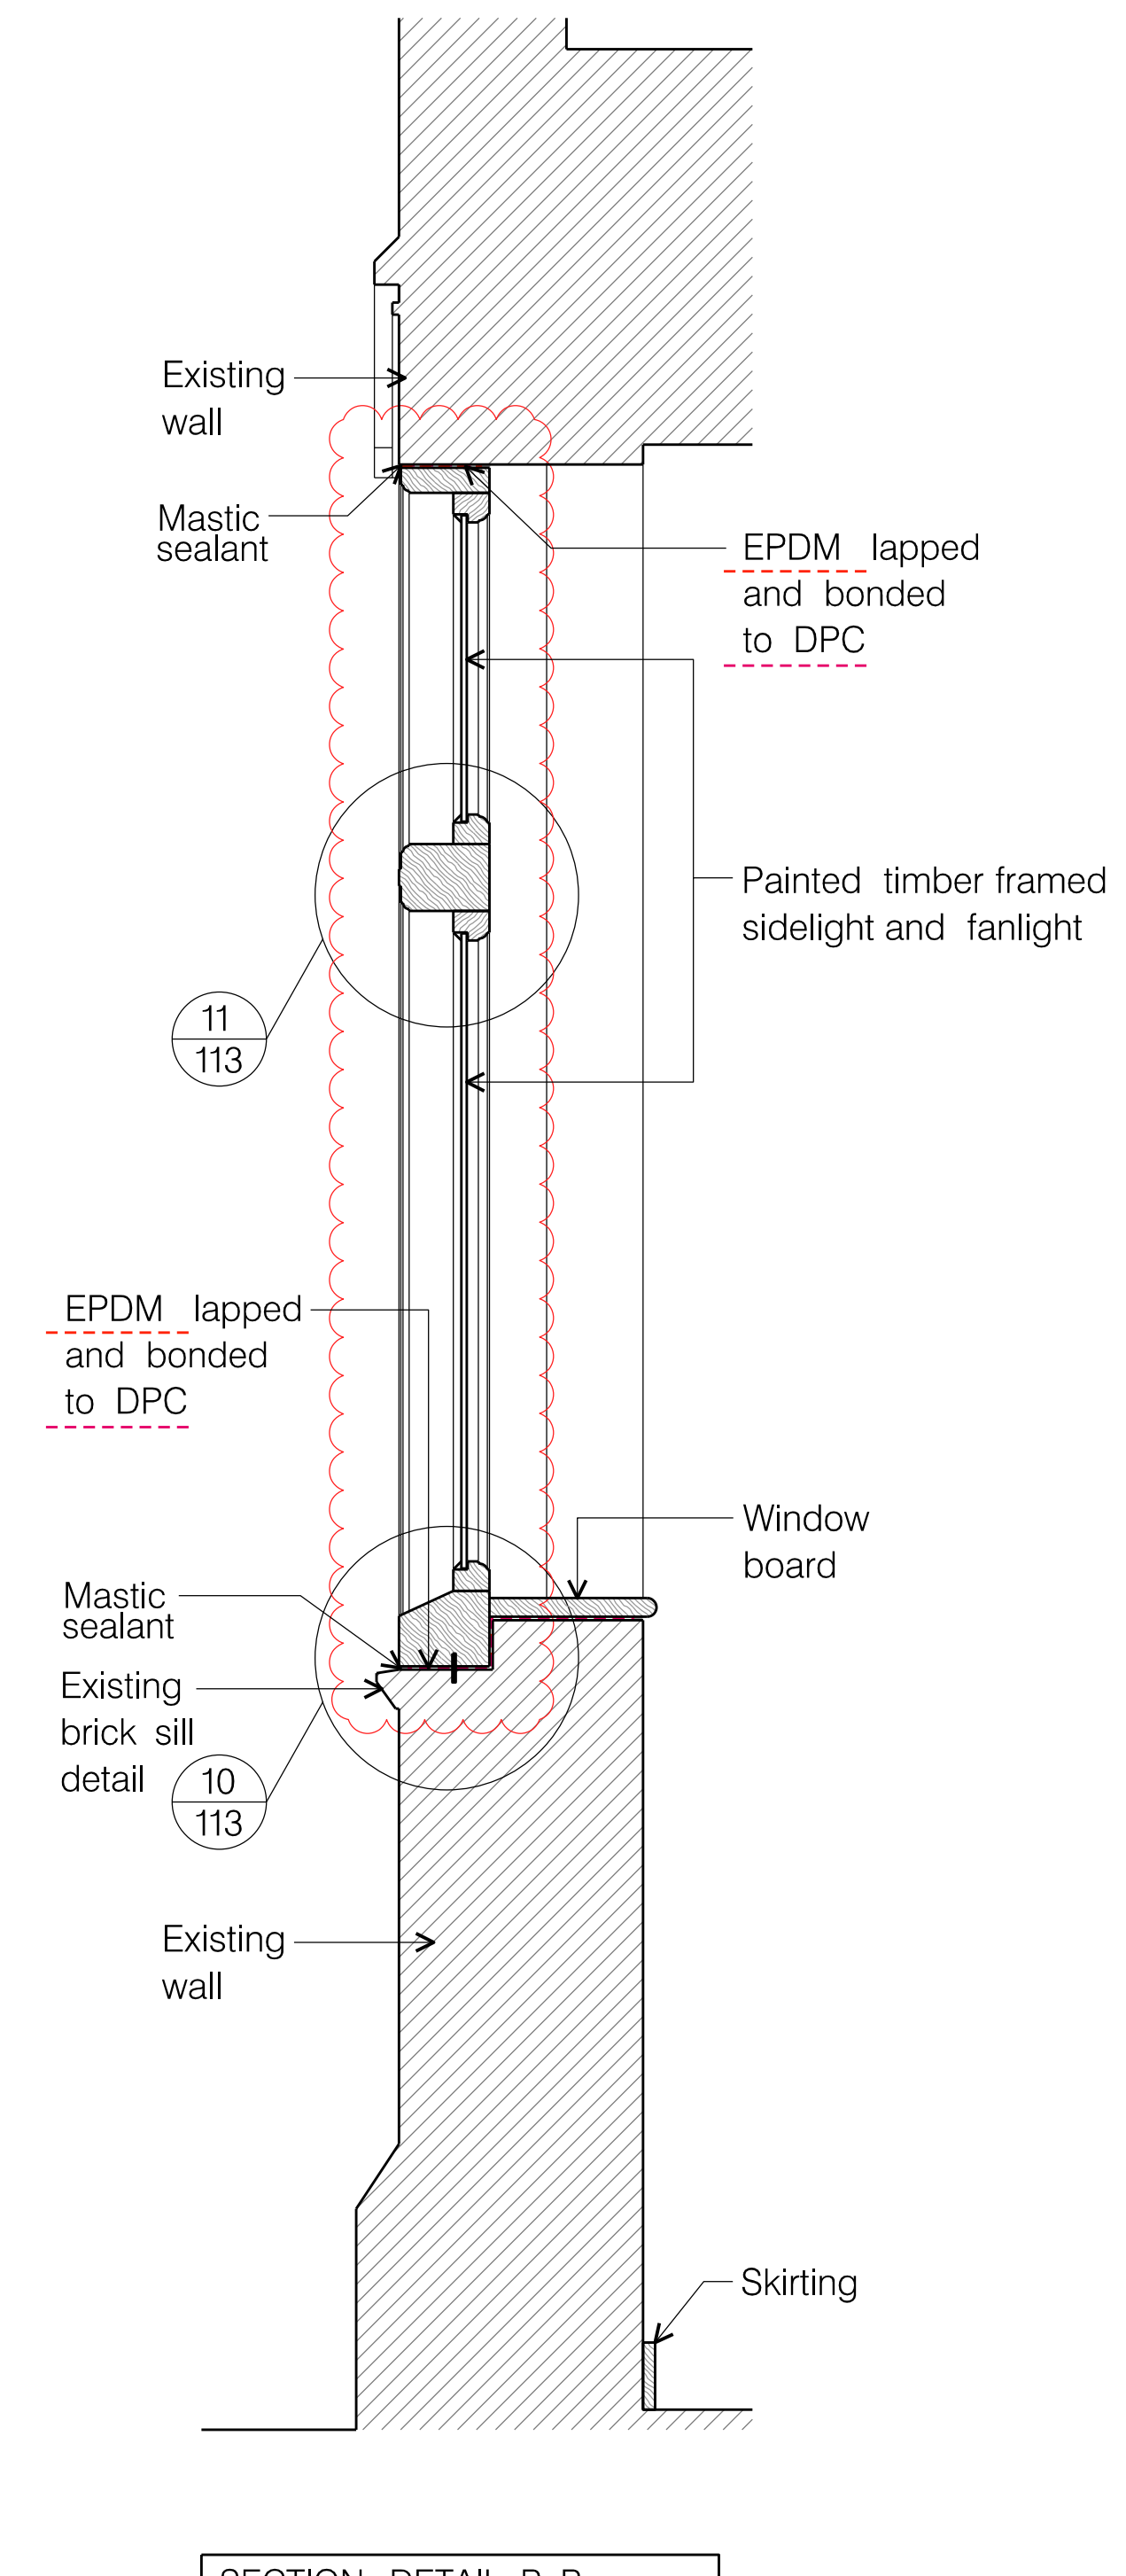
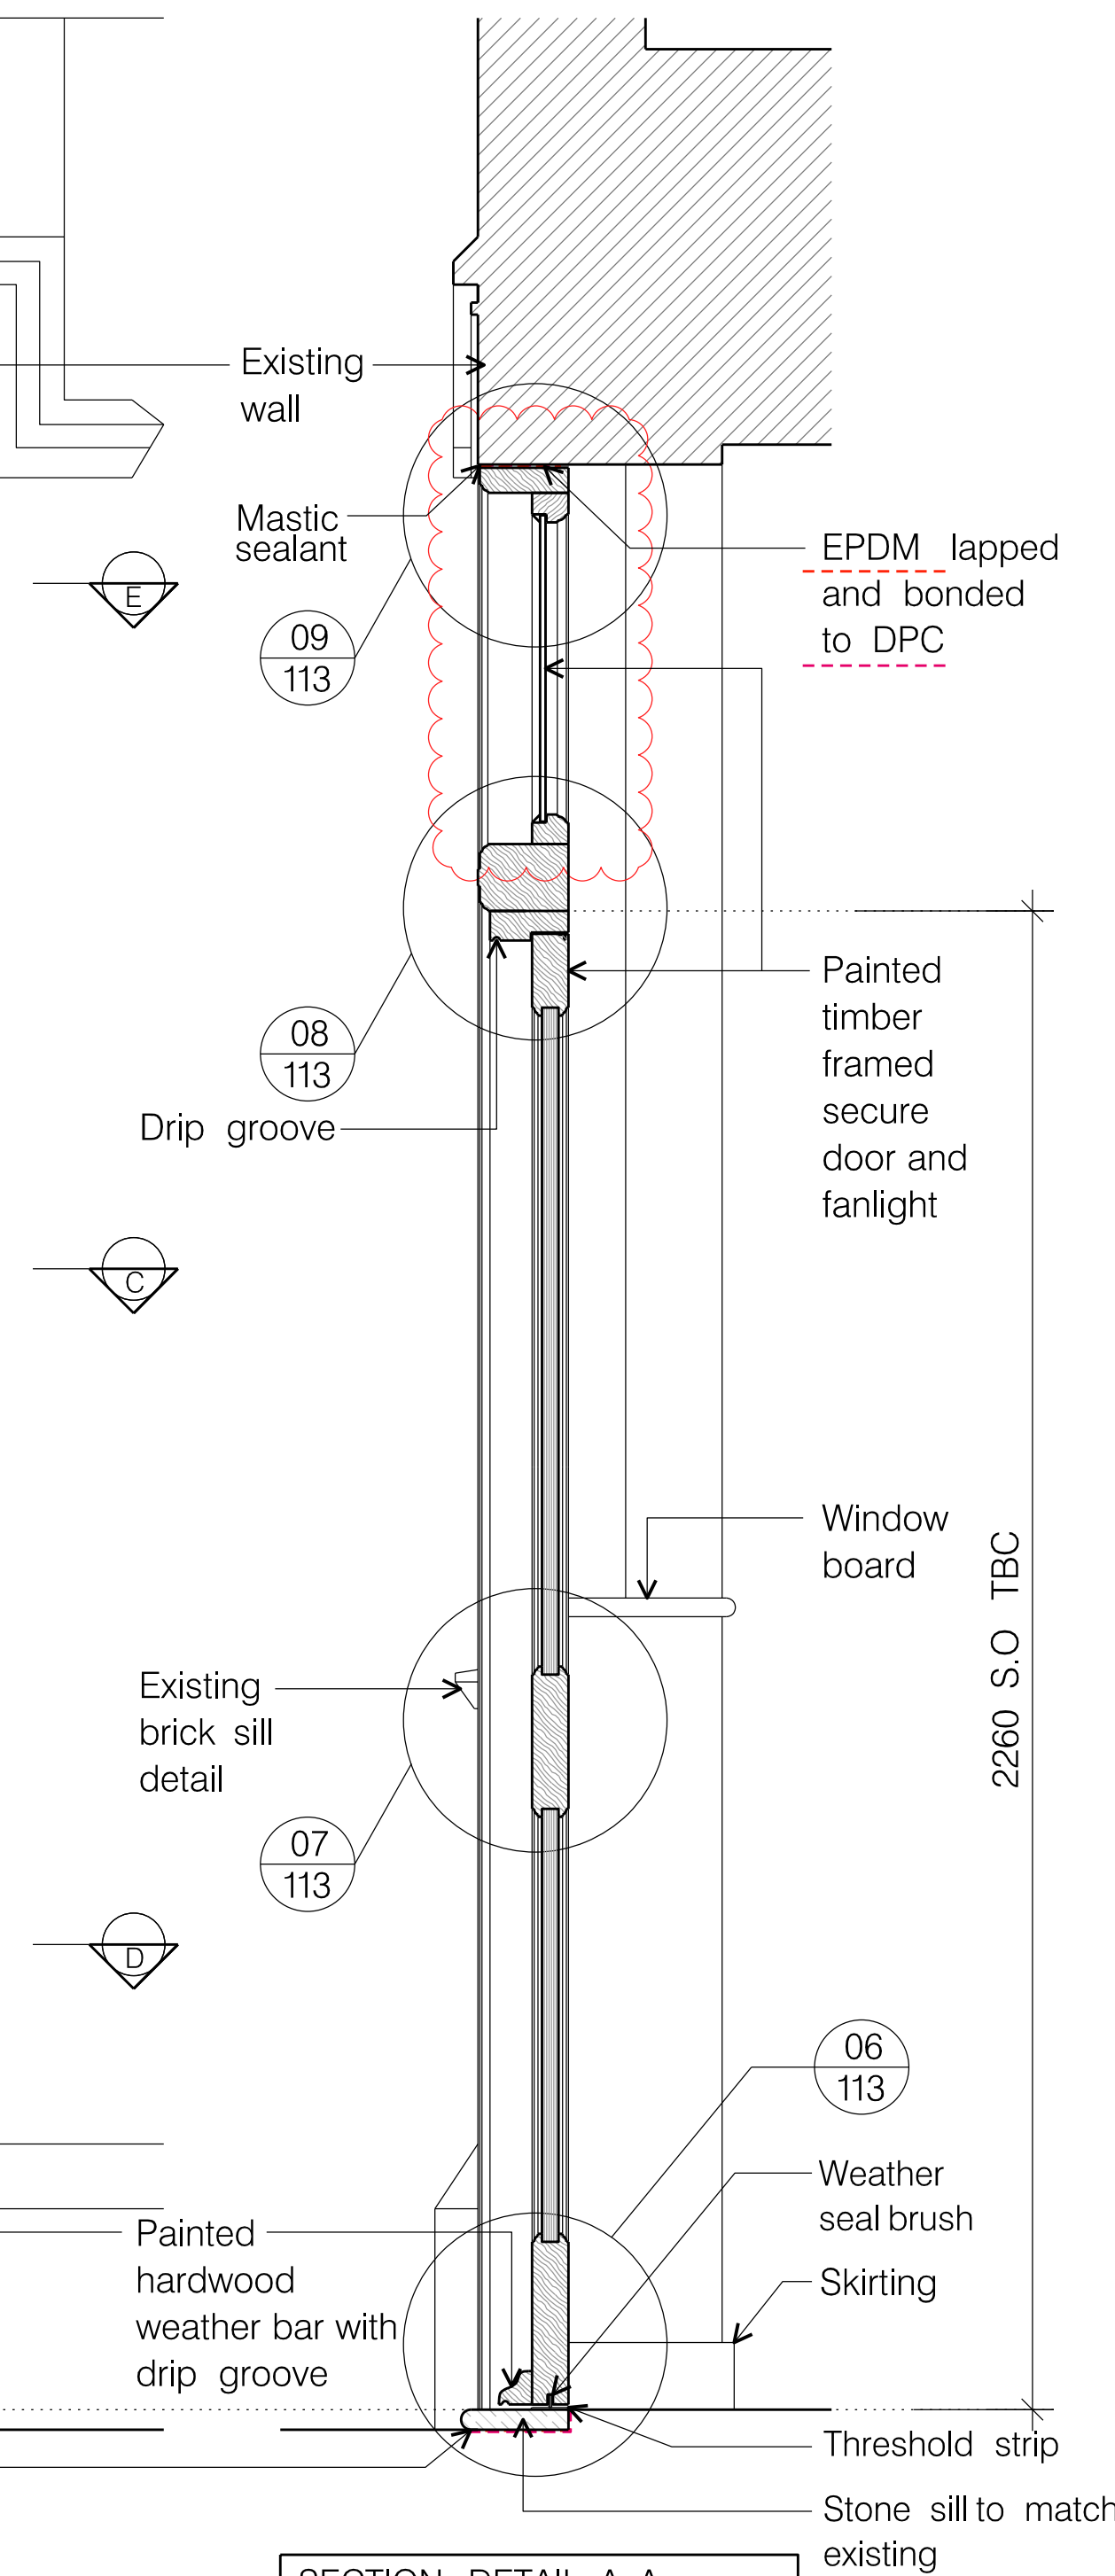


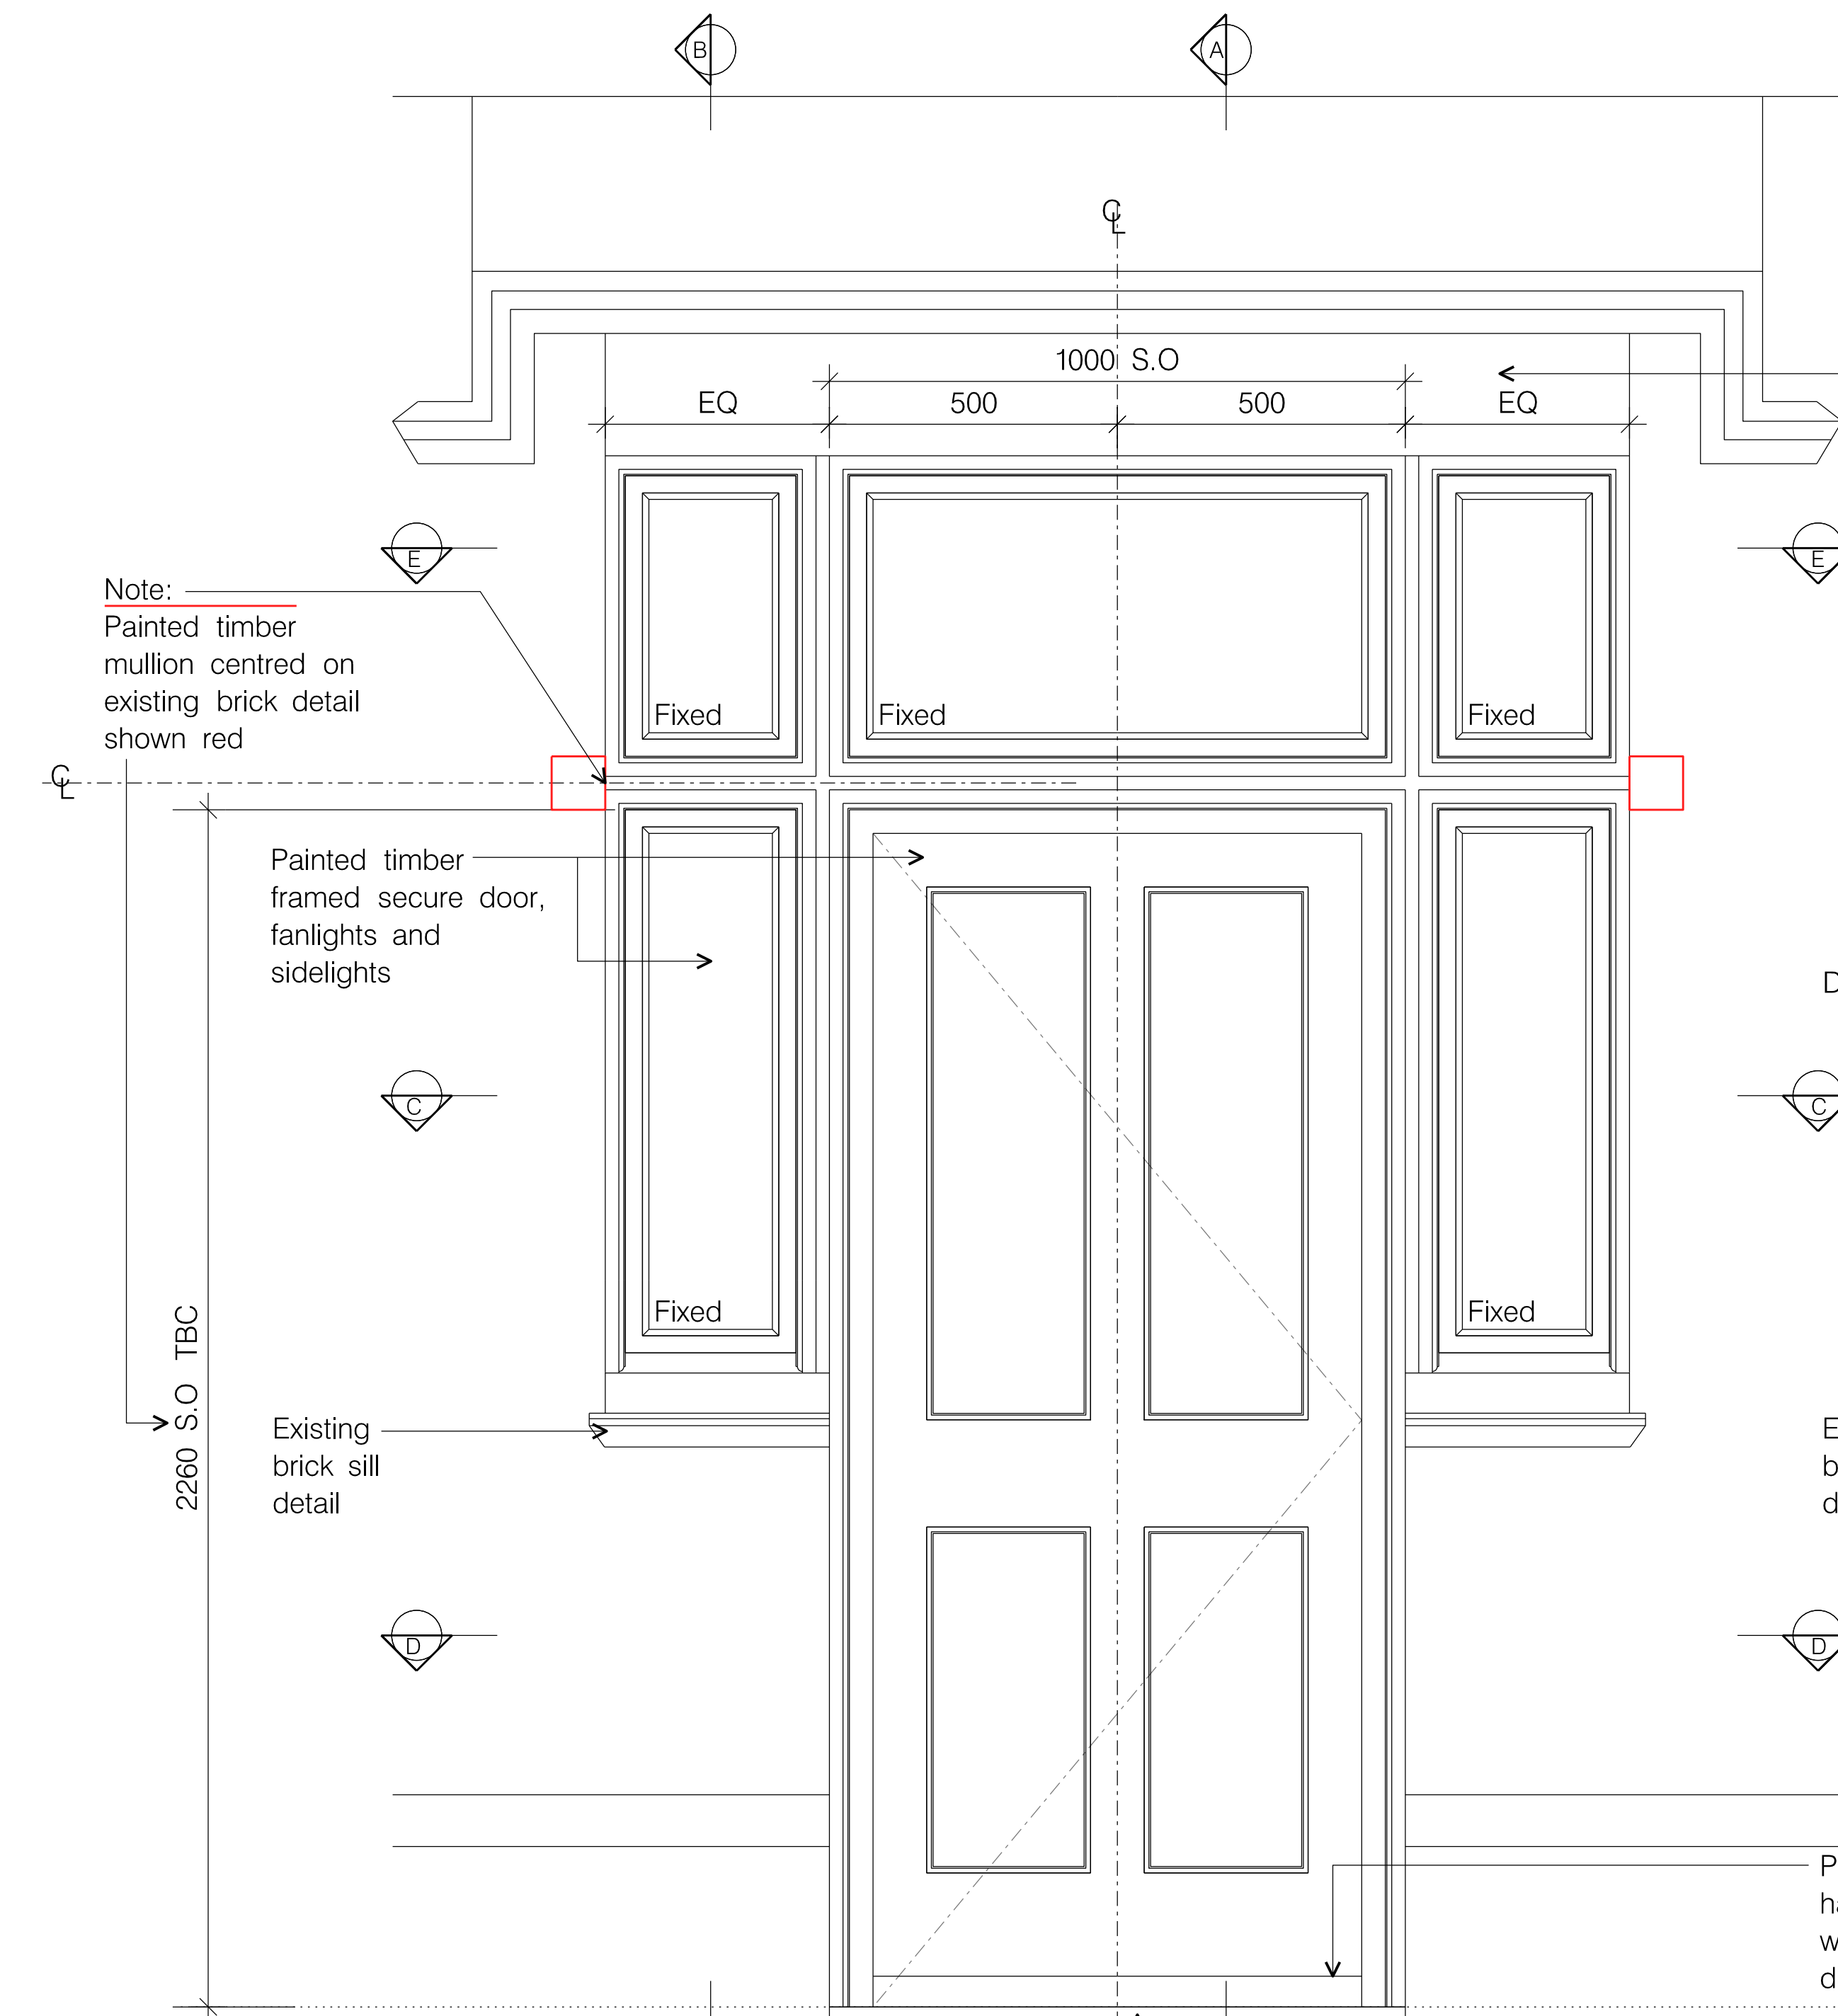

REV.	DESCRIPTION	DATE
A	Glazing revised to single glazing	09/01/25

PROJECT
24 STONE STREET
GRAVESEND, KENT
DA11 0NP

DRAWING TITLE
PROPOSED
ENTRANCE DOOR PLANS
ELEVATION AND SECTIONS

SCALE 1:10 @ A1
1:20 @ A3

DATE SEPTEMBER 2024

DRAWING No. 3580 / C / 111

REV. A

This drawing is the Copyright of Proun Architects. Any copying in part or whole must be with the approval of Proun Architects. All drawings are to be checked and approved by the architect or a competent person. This drawing should not be scaled. This drawing is to be read in conjunction with all other drawings.

90 BOROUGH HIGH STREET
LONDON SE1 1LL

HA 020 7407 3700 Fax: 020 7407 3800
email: info@proun.co.uk

PROUN

ARCHITECTS DESIGNERS PLANNERS