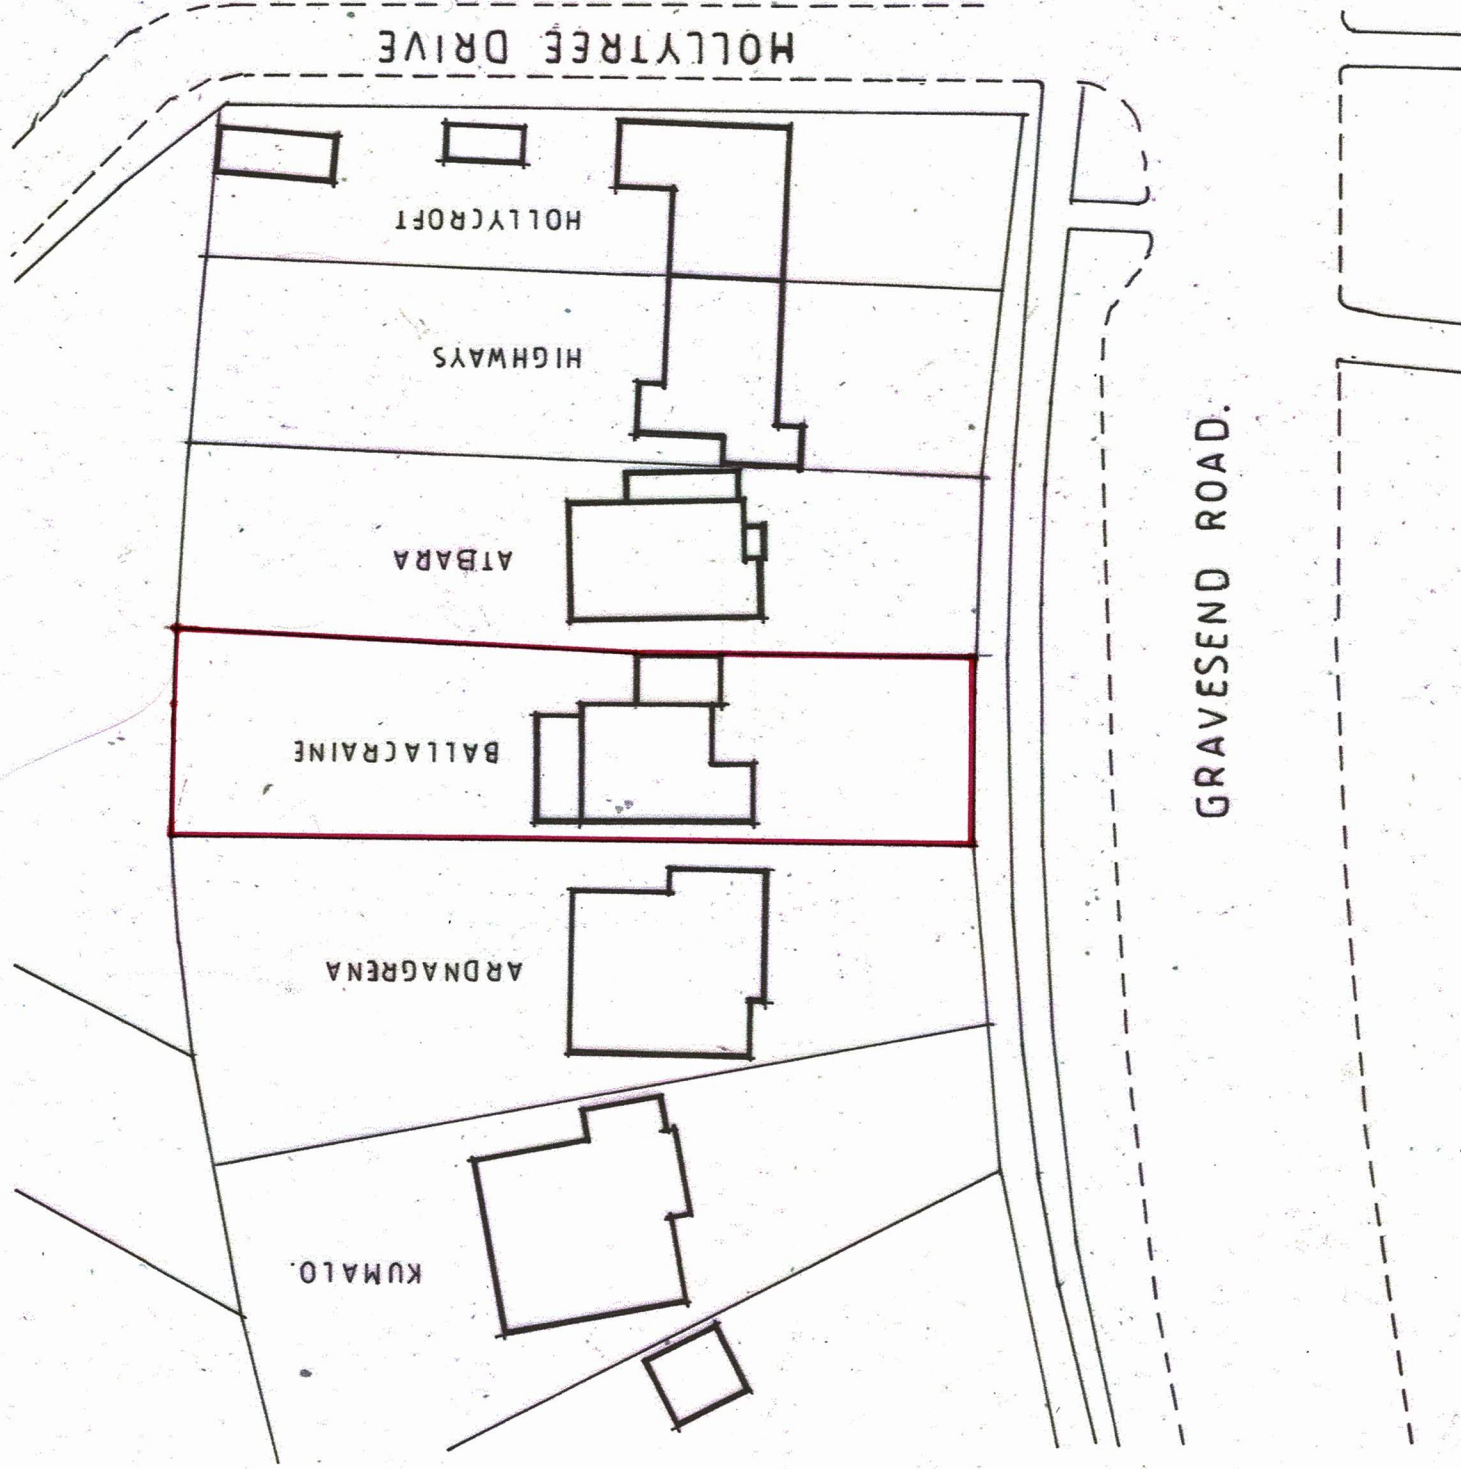
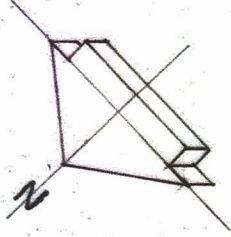


SCALE BAR: 1:50 METRES.

CLIENT MR. F. LLOYD			
JOB 'BALLACRAINE' GRAVESEND ROAD.			
DRG EXISTING SITE PLAN			
DATE	SCALE	JOB N°	DRG N°
MAY.26	1:500	26/15	P.01.