

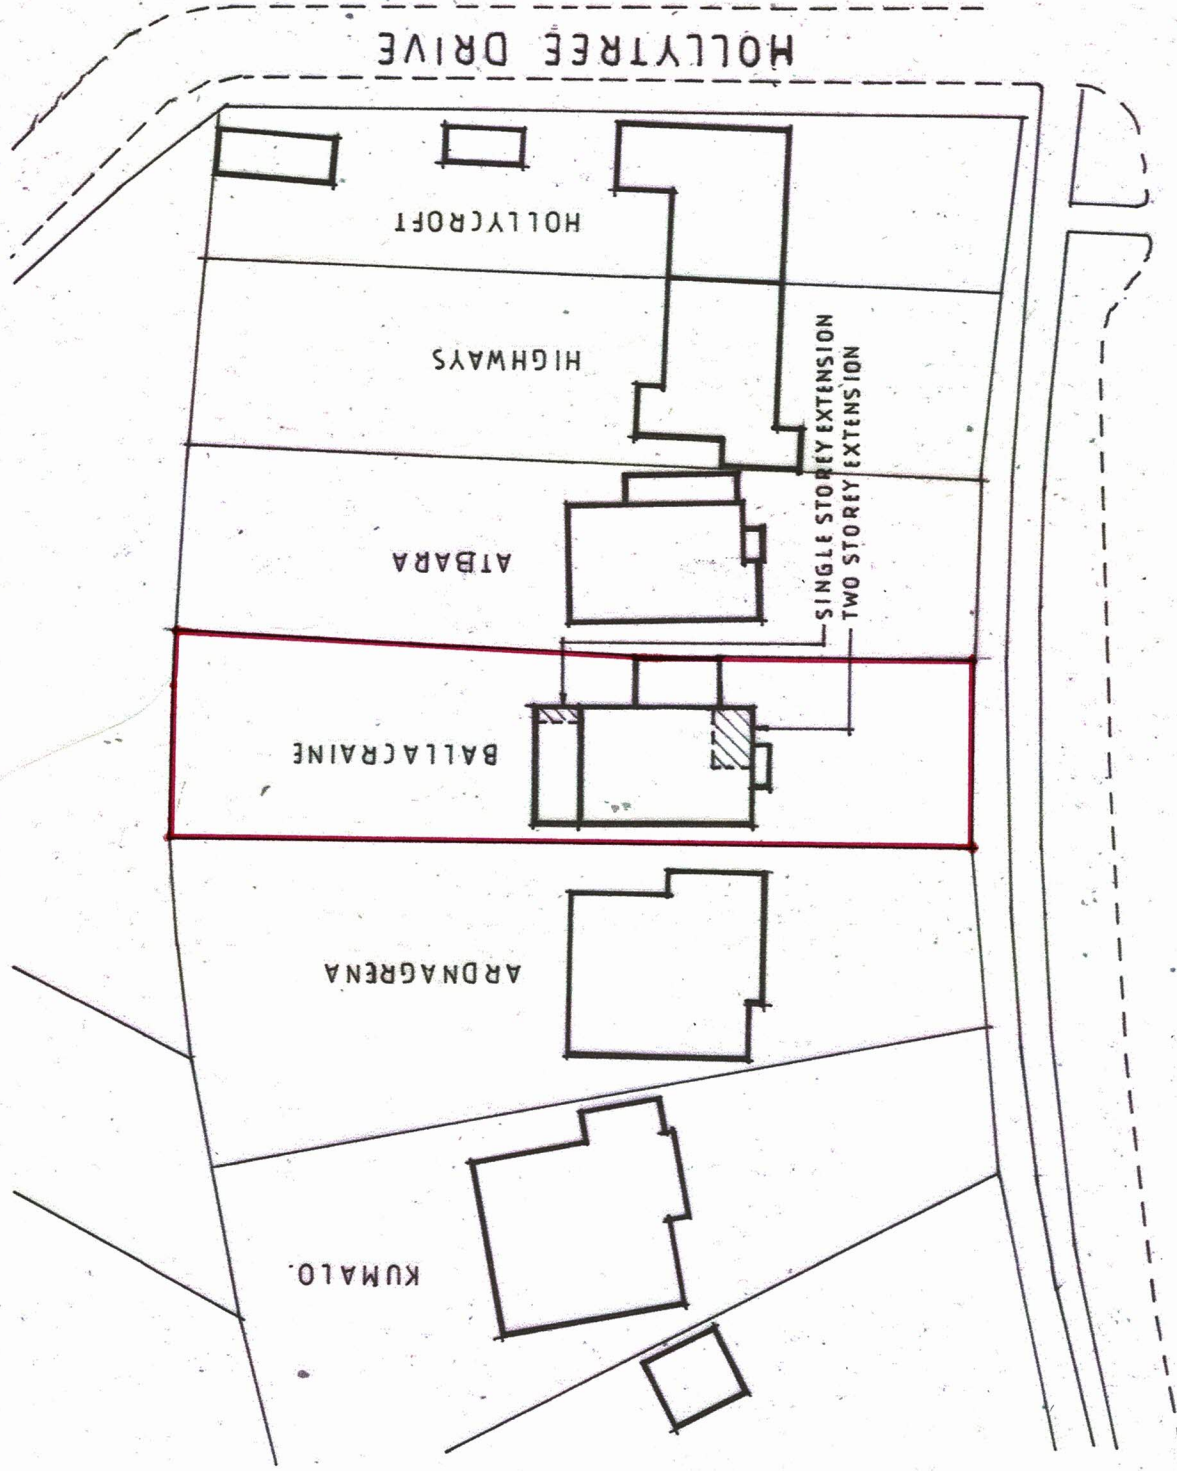


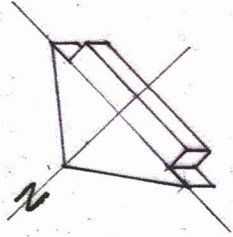

GRAVESEND ROAD.

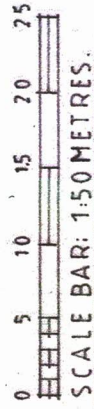

CLIENT MR. E. LLOYD			
JOB 'BALLACRAINE' GRAVESEND ROAD.			
DRG PROPOSED SITE PLAN			
DATE	SCALE	JOB N°	DRGN°
MAY 26	1:500	26/15	P02.